

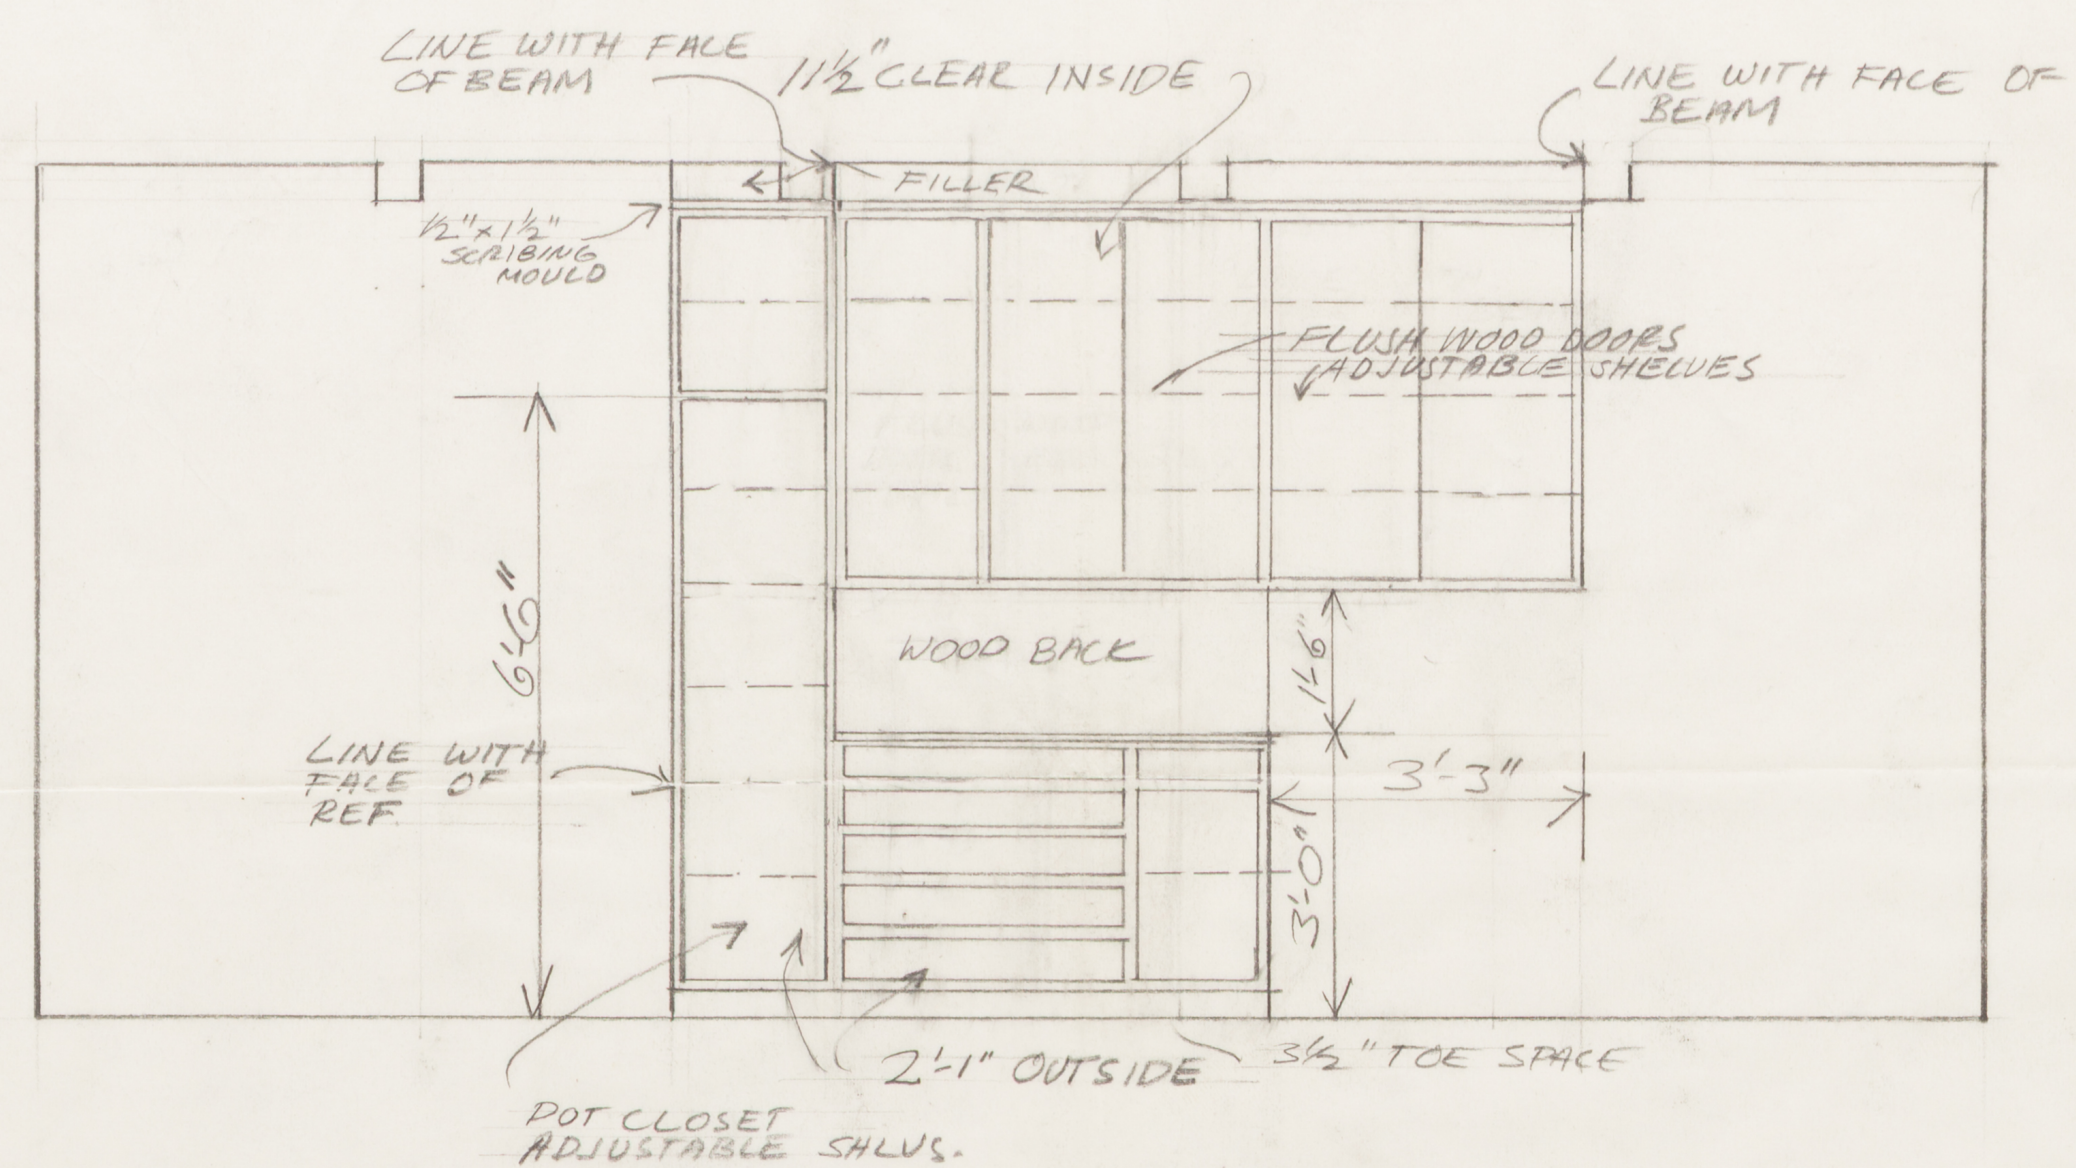
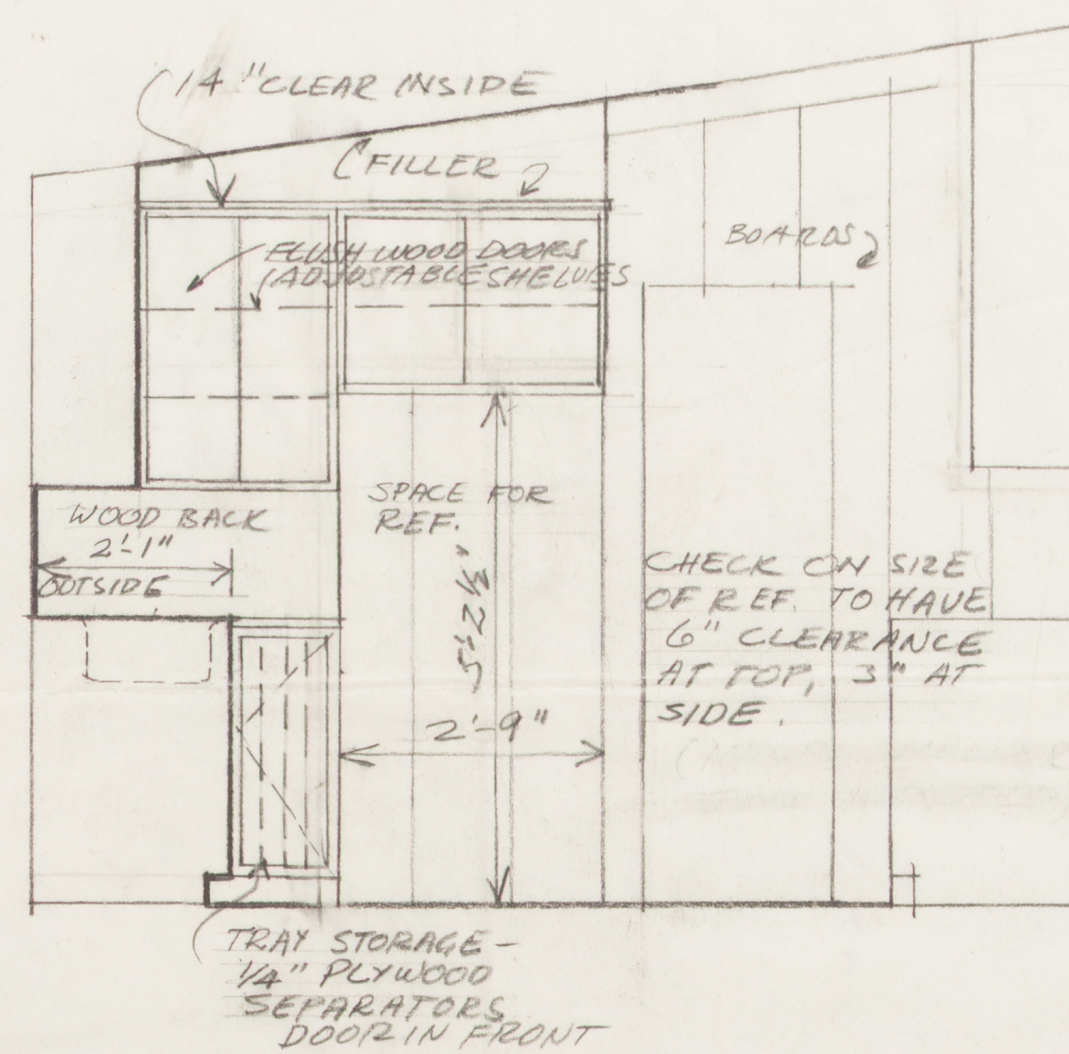


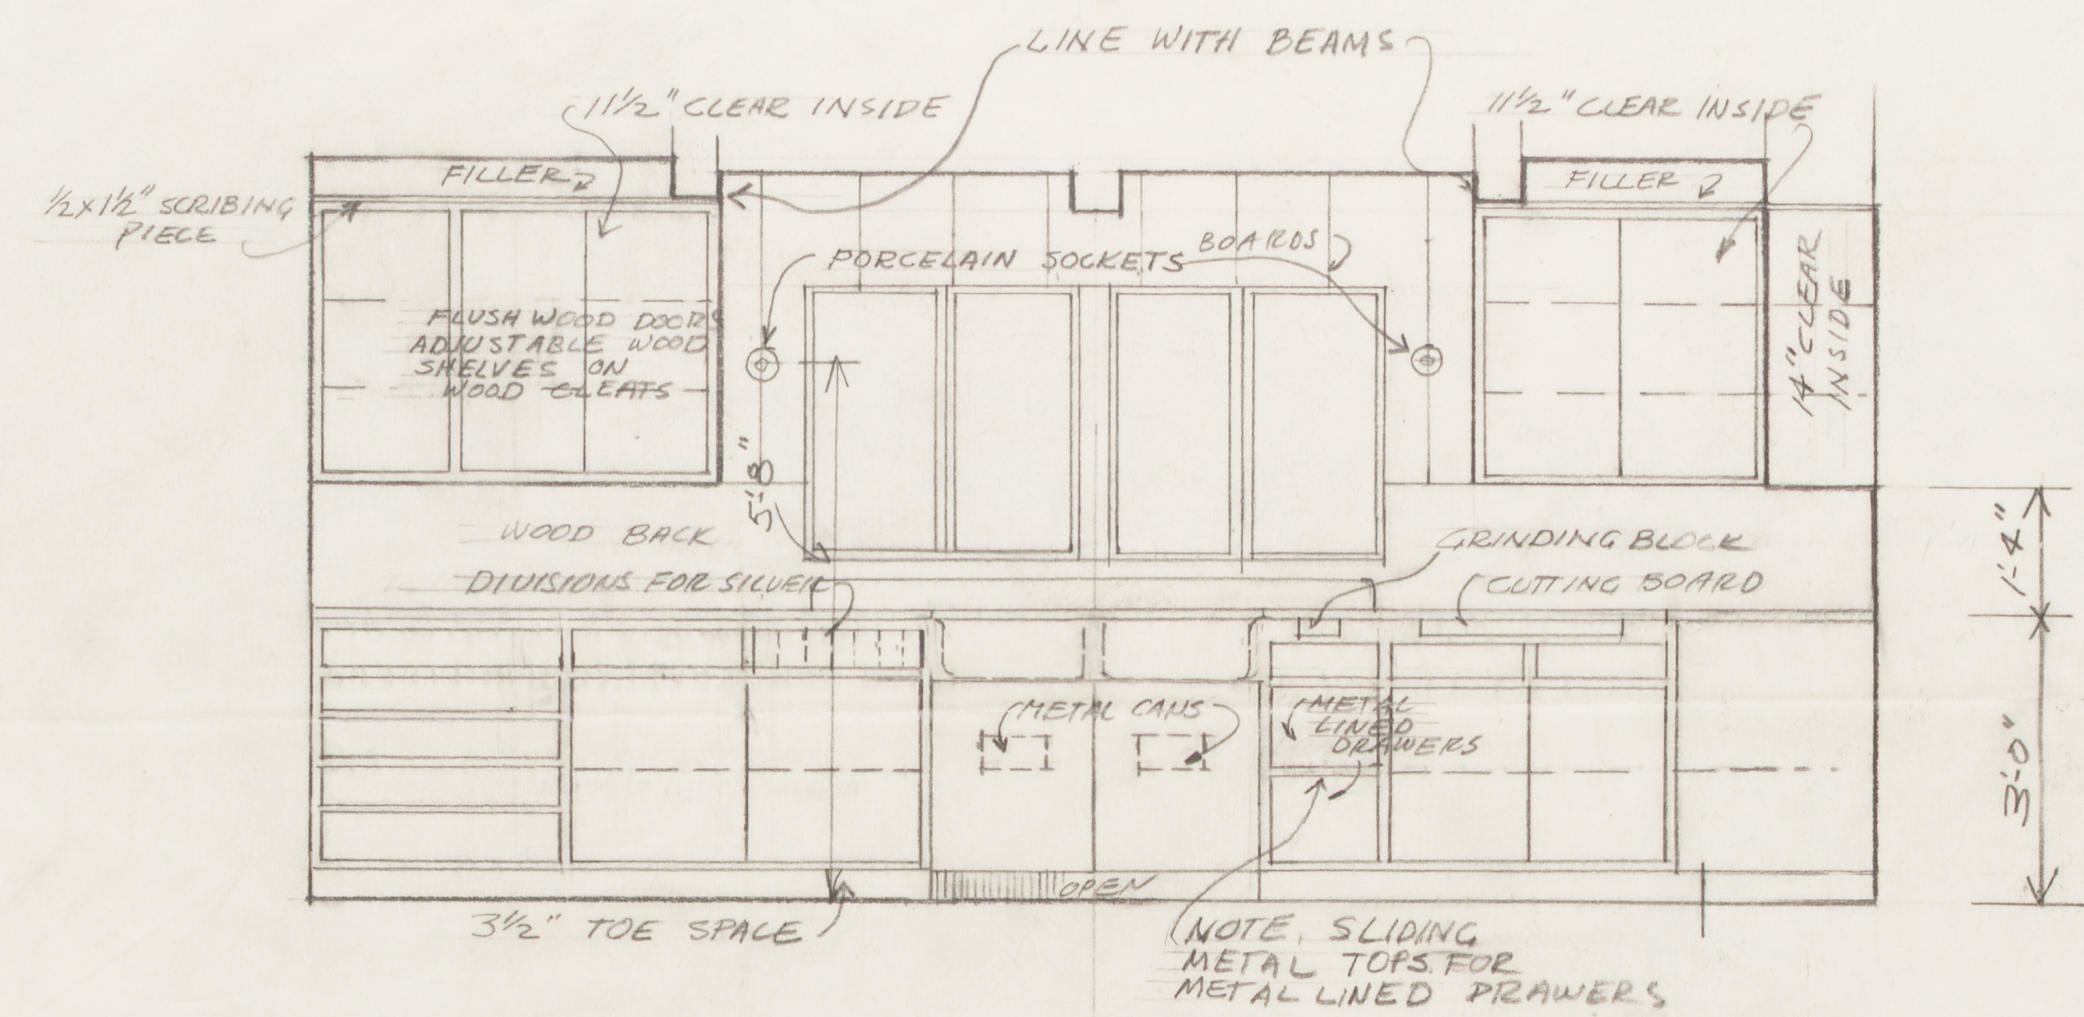

NORTH
EAST
KITCHEN ELEVATIONS 1/2"=1'-0" SCALE

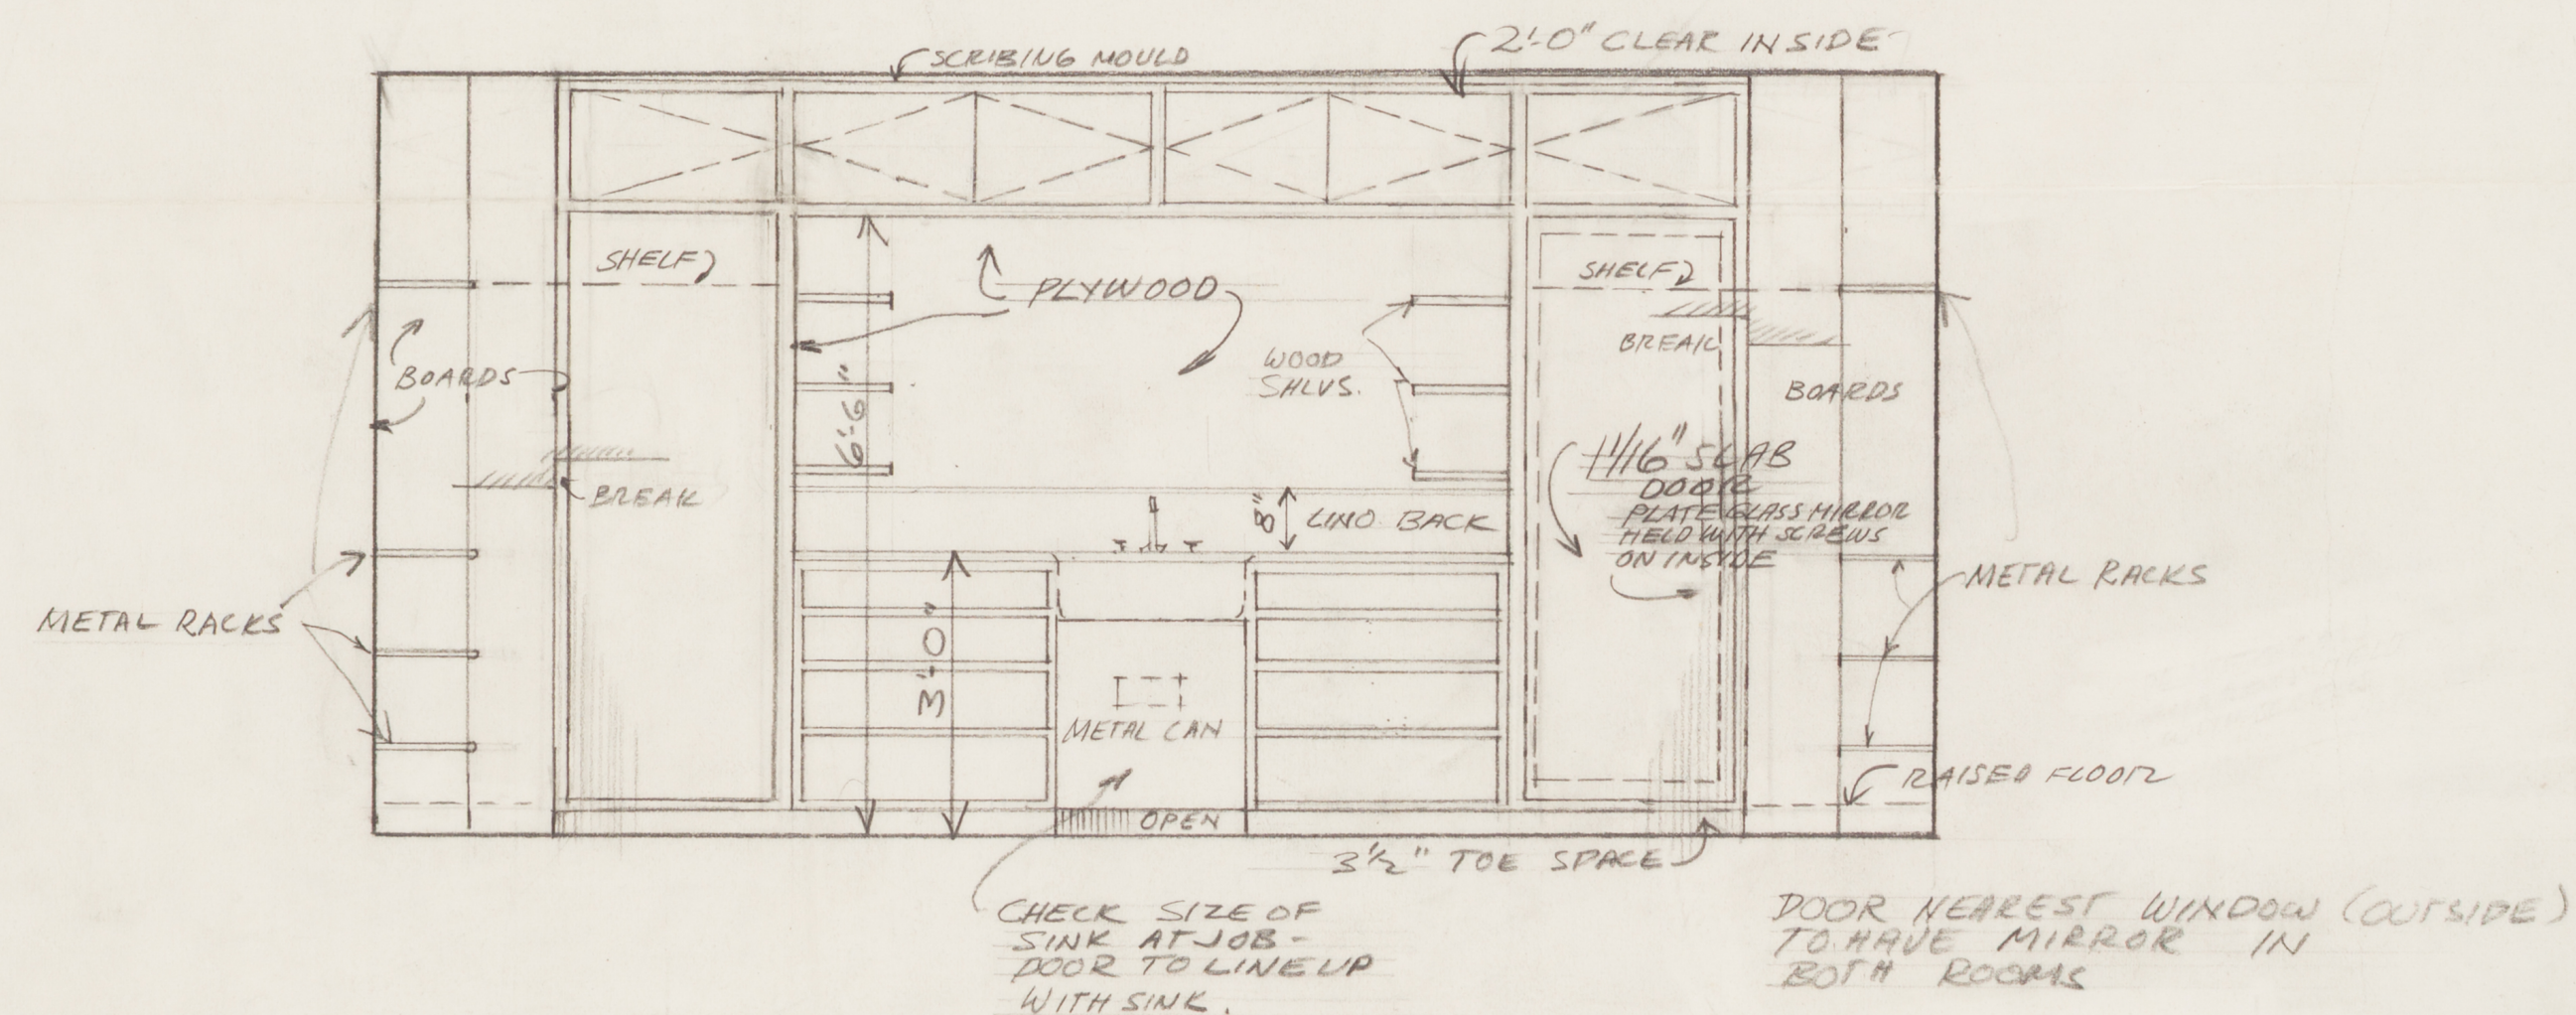

EAST ELEVATION- GUEST ROOM #1
WEST ELEVATION- GUEST ROOM #2
SCALE 1/2"=1'-0"

SKI LODGE FOR MR. JEROME HILL PLACER CO., CALIF.		
DRAWN J.P.O. A.R.	WILLIAM WILSON WURSTER ARCHITECT 280 CALIFORNIA STREET SAN FRANCISCO, CALIFORNIA	JOB #4151
DATE OCT. 17, 1941	INTERIOR ELEVTS.	SHEET #6