




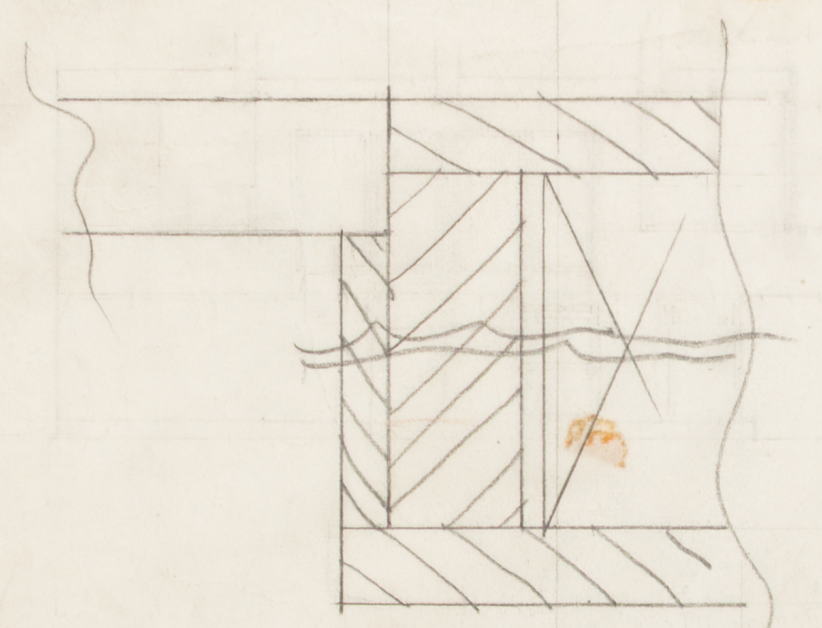


INTERIOR DOOR FRAMES
1/2 F.S. SCALE

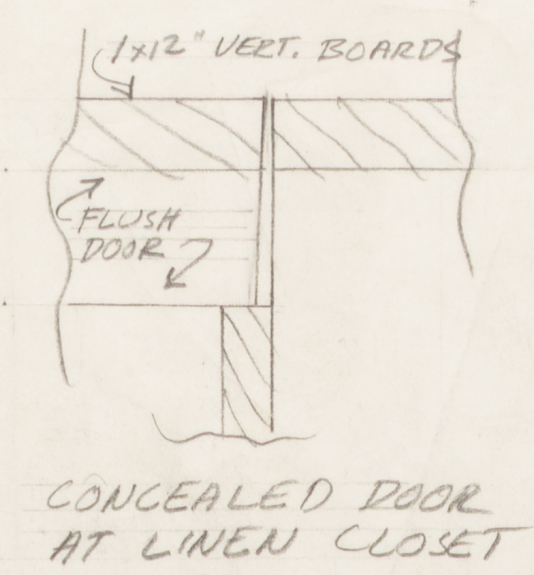


CONCEALED DOOR
AT LINEN CLOSET

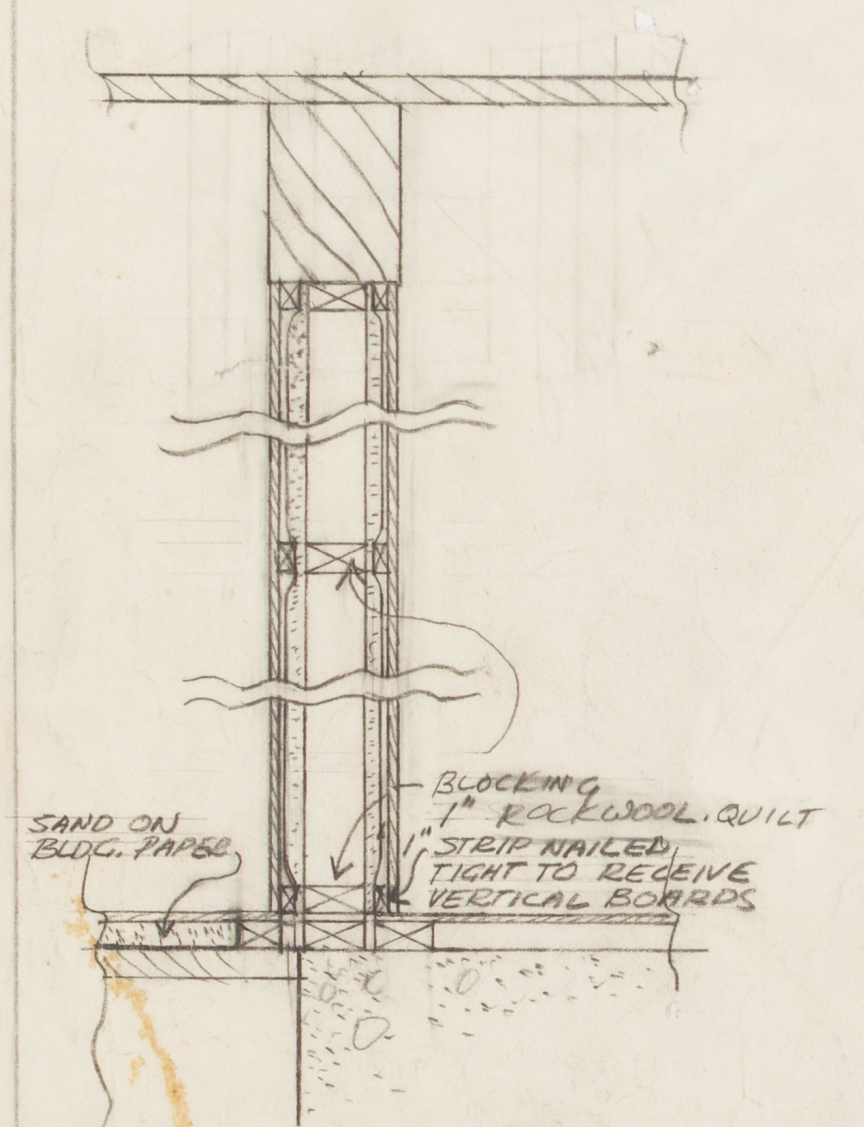

SECTION "1-1"
(SHOWING SYSTEM OF
SOUNDPROOFING TO BE
USED THROUGHOUT WHERE
SOUNDPROOFING IS
CALLED FOR ON PLANS)
1 1/2" = 1'-0" SCALE

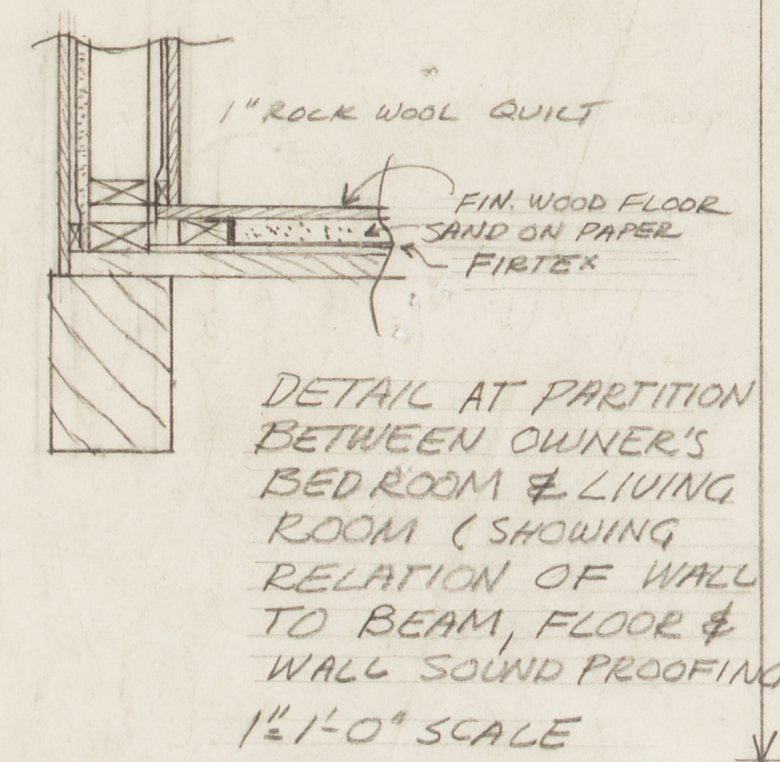

DETAIL AT PARTITION
BETWEEN OWNER'S
BED ROOM & LIVING
ROOM (SHOWING
RELATION OF WALL
TO BEAM, FLOOR &
WALL SOUND PROOFING)
1 1/2" = 1'-0" SCALE

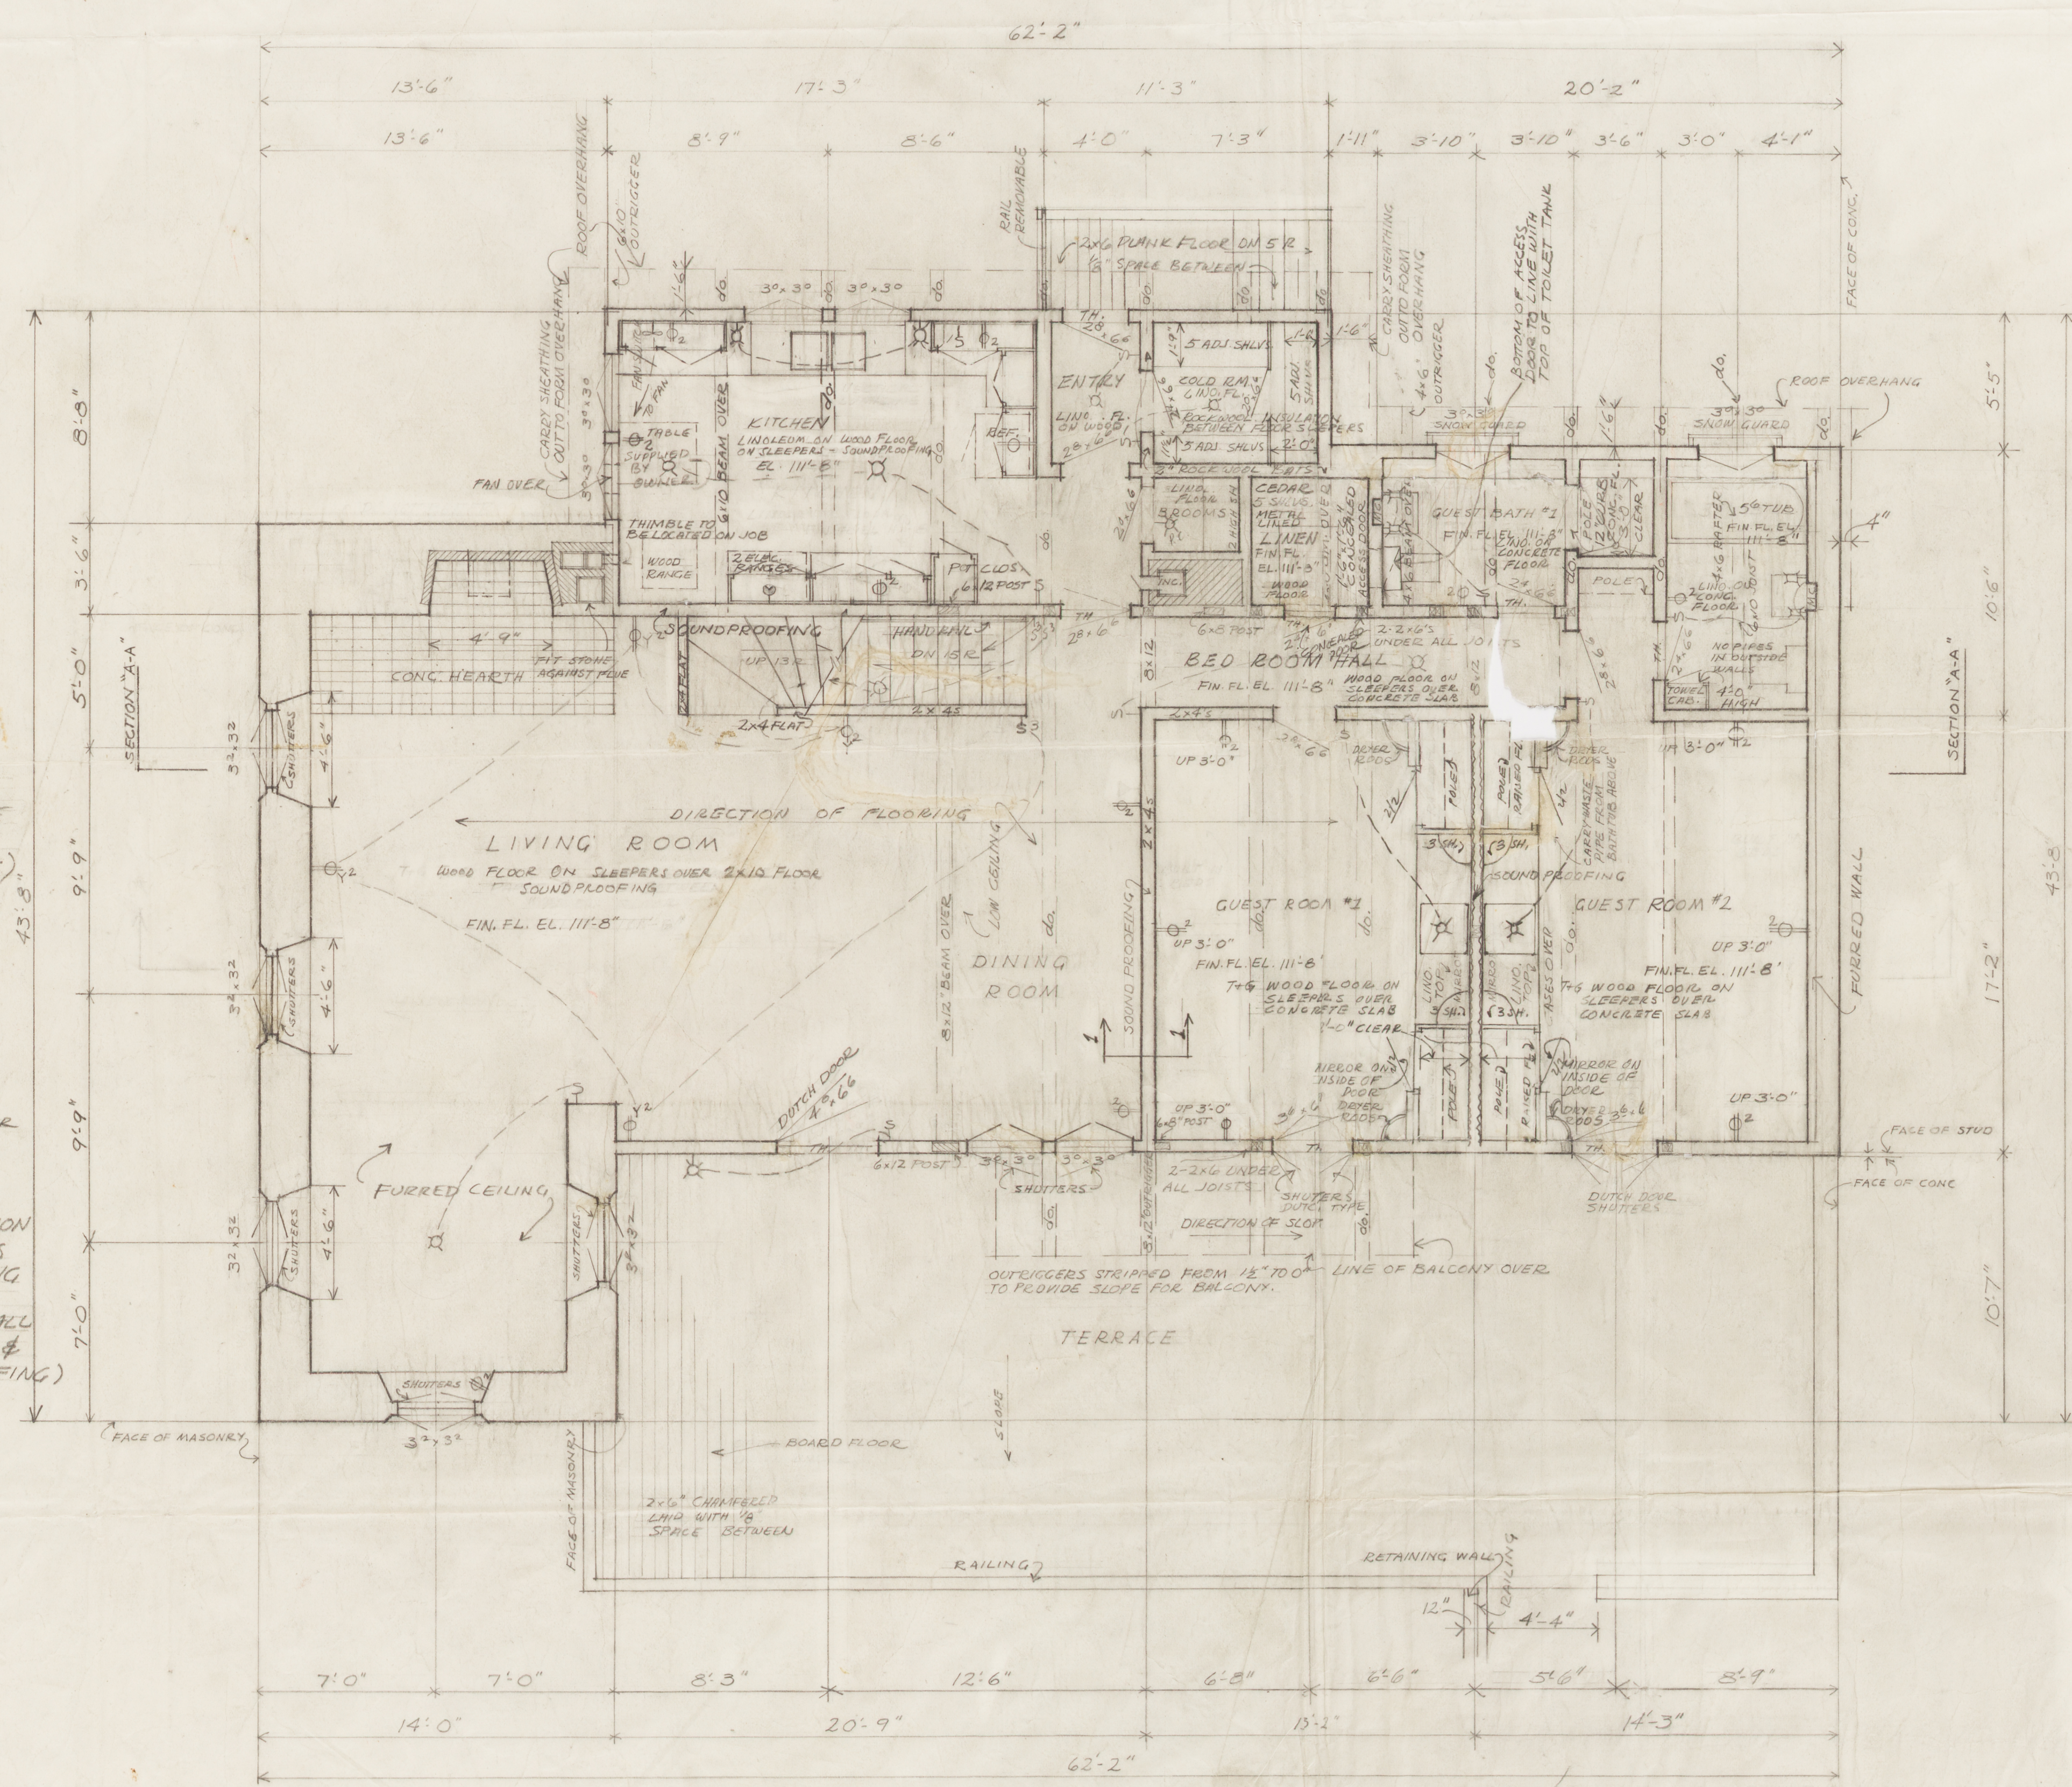

MAIN FLOOR PLAN 1/4" = 1'-0" SCALE

ALL DIMENSIONS TO FACE OR 1/2 OF STUDS UNLESS OTHERWISE NOTED
ALL BEARING STUDS 2x6-24" O.C. UNLESS NOTED
ALL OUTSIDE FRAME WALLS INSULATED.
NOTE: ALL REGISTER SHOWN ON HEATING PLAN.

PRINT TO STOCKHOLM
SONS - AUG 21 - 1952

3RD LODGE FOR MR. JEROME HILL PLACER CO. CALIF.		
FRANK J.B.D.	WILLIAM WILSON WURSTER ARCHITECT 280 CALIFORNIA STREET SAN FRANCISCO, CALIFORNIA	JOB #151
DATE OCT. 17/41 1941	MAIN FL. PLAN DETAILS	SHEET NO 3