

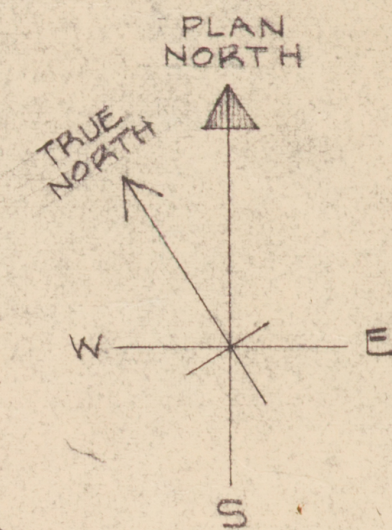
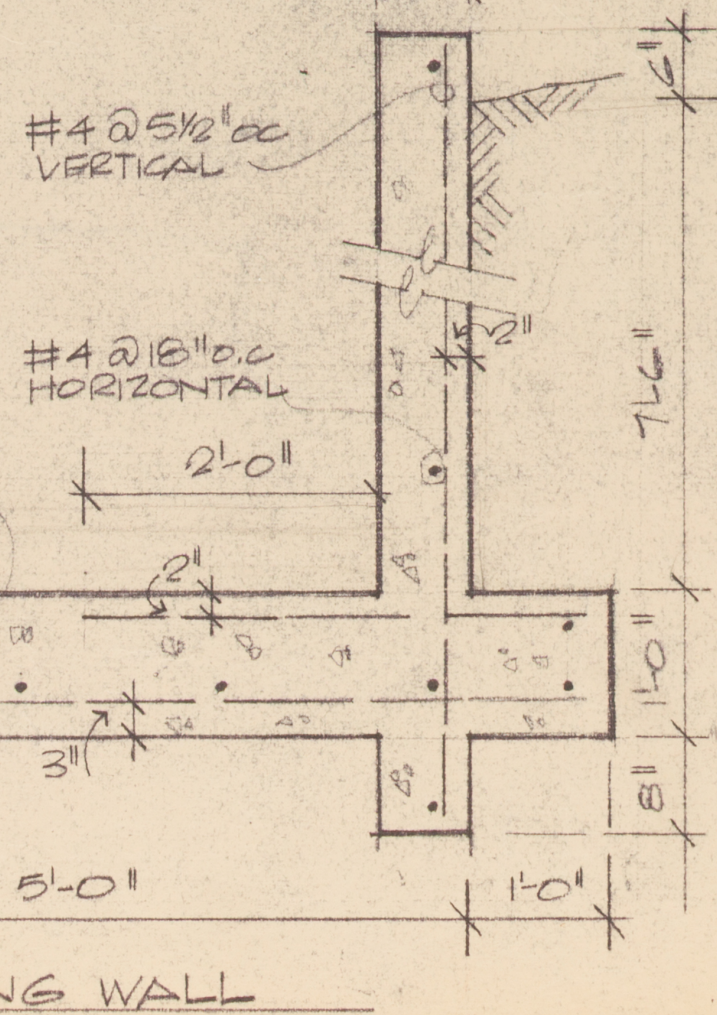
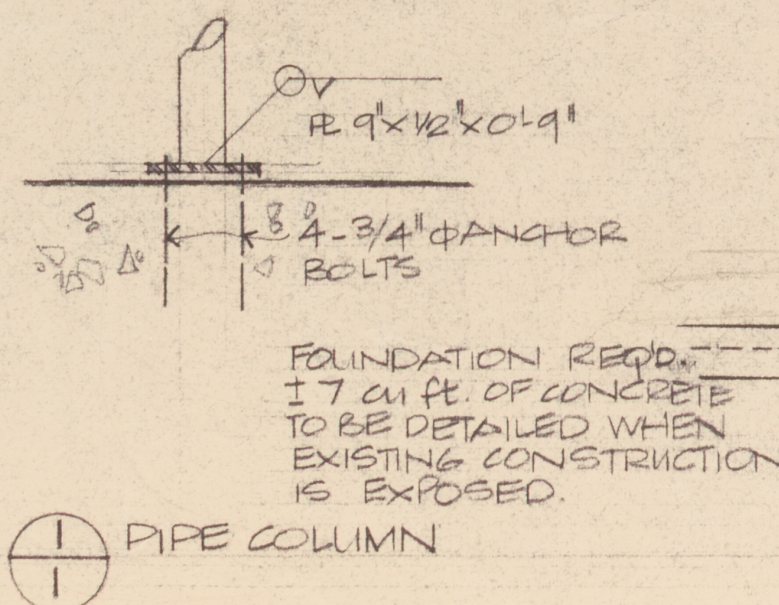
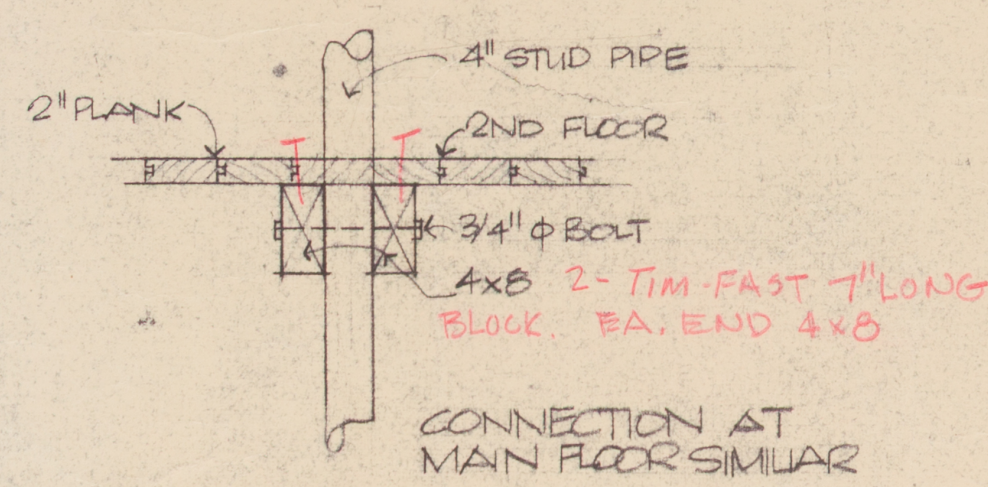
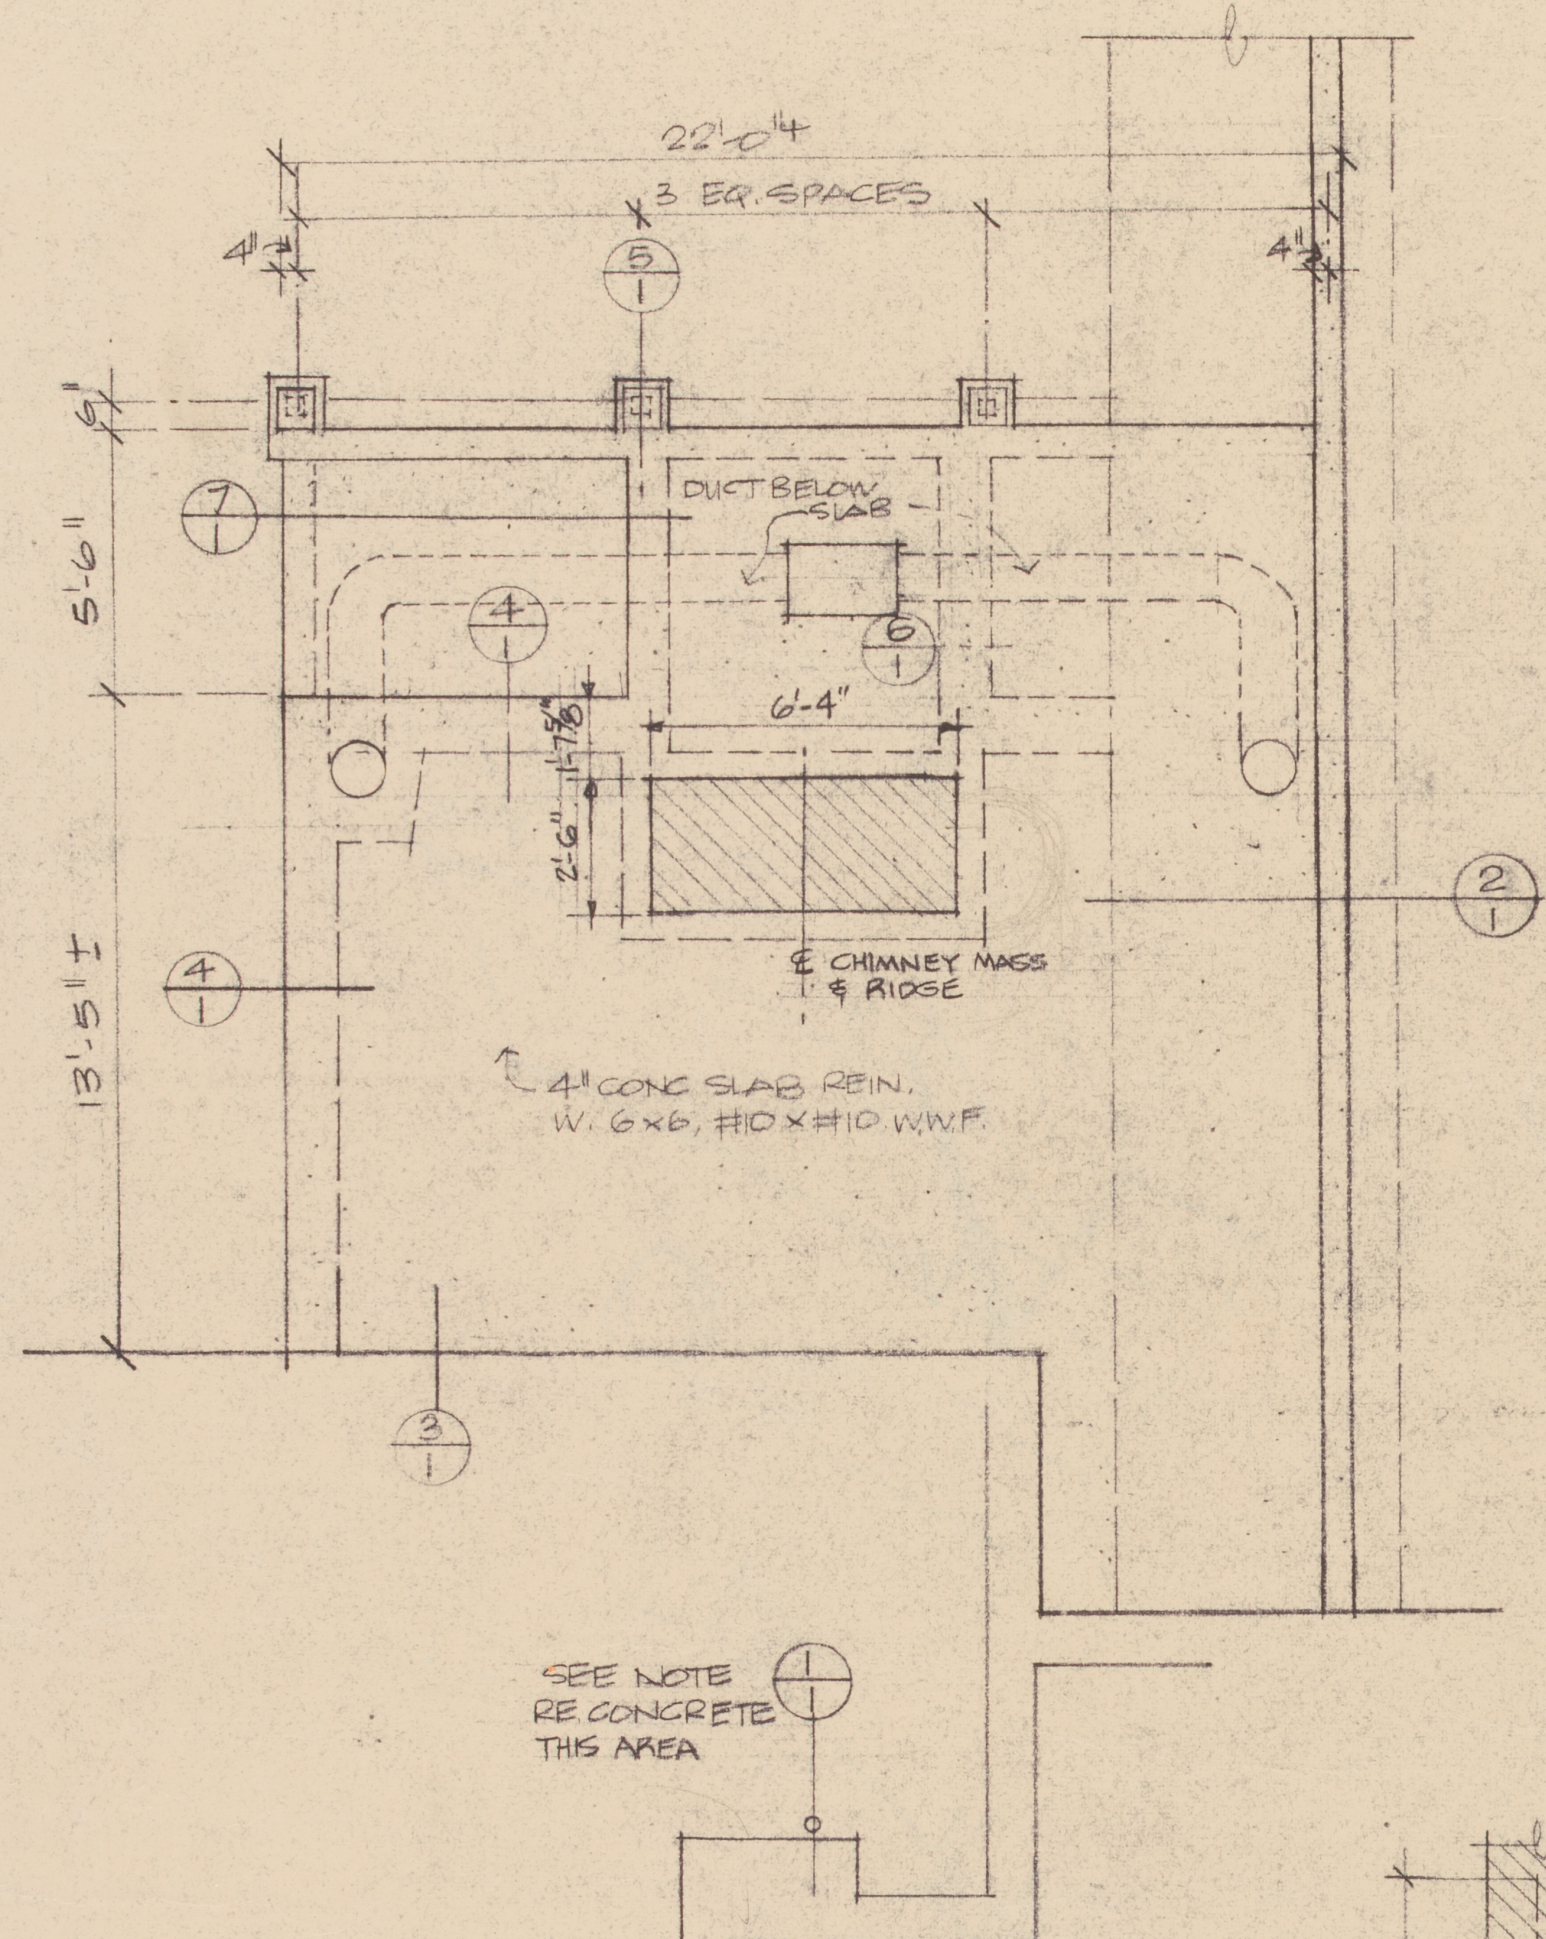


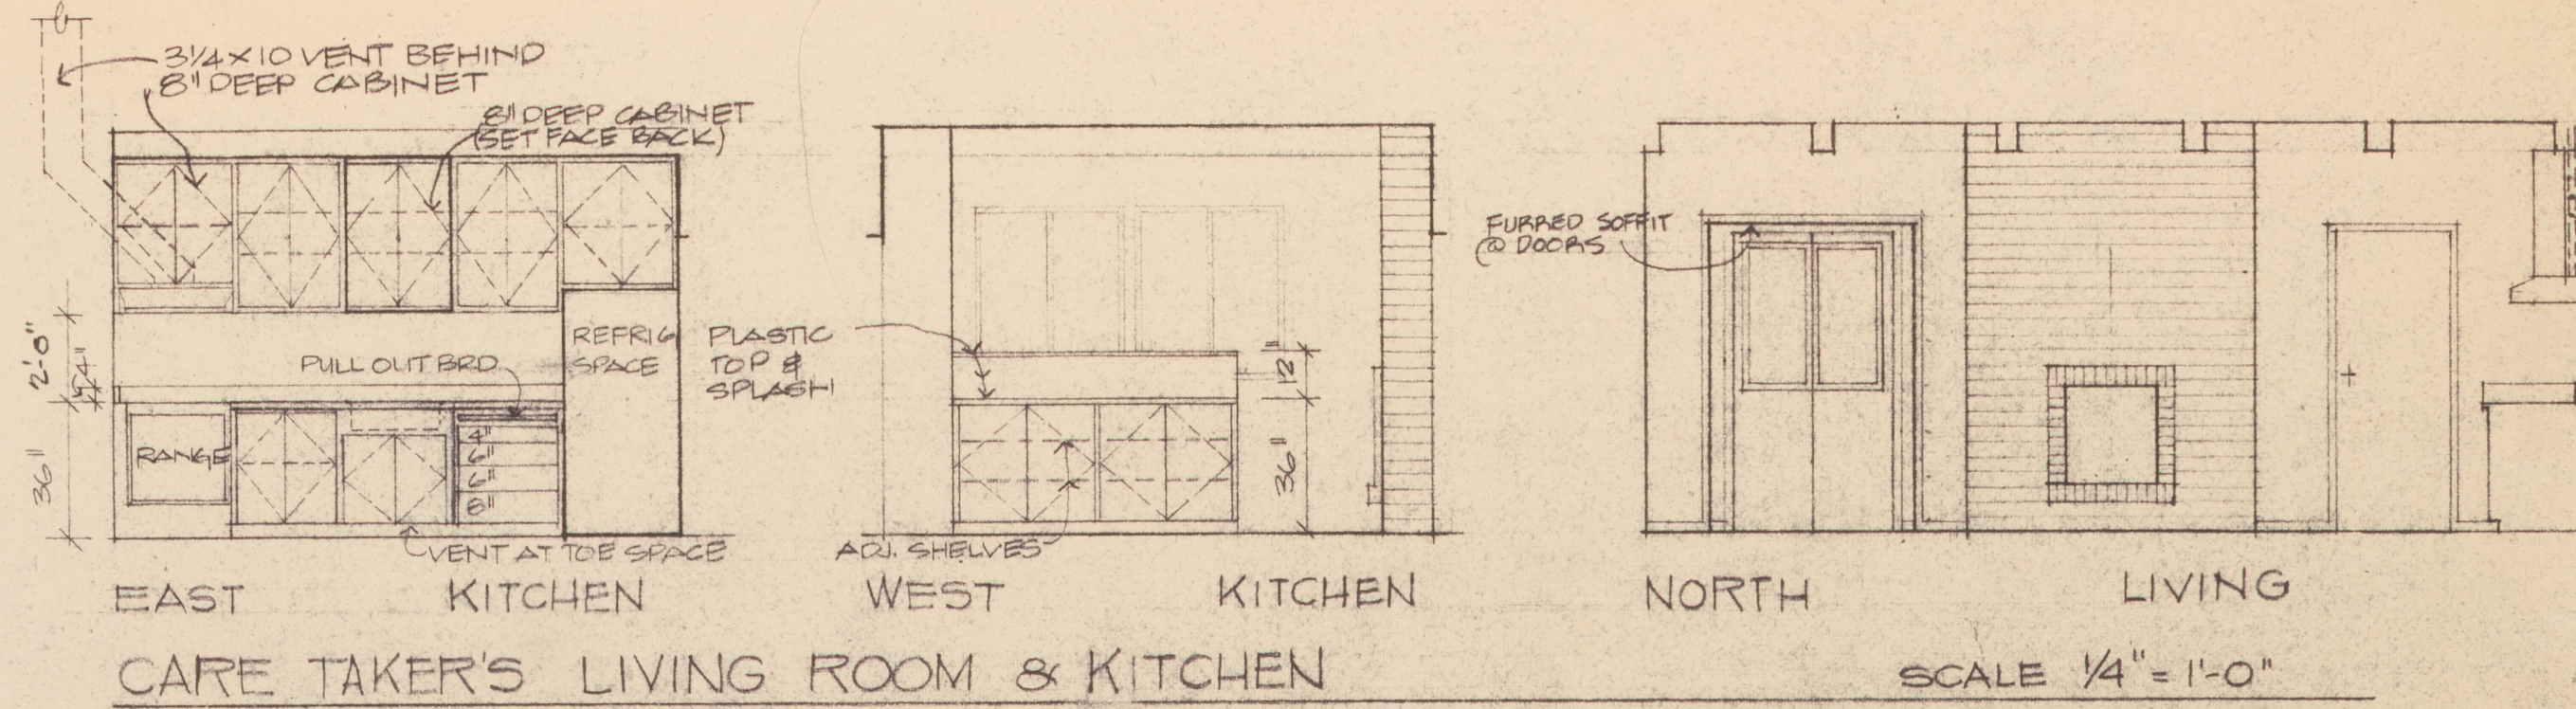

FOUNDATION DETAILS

SCALE 3/4" = 1'-0"

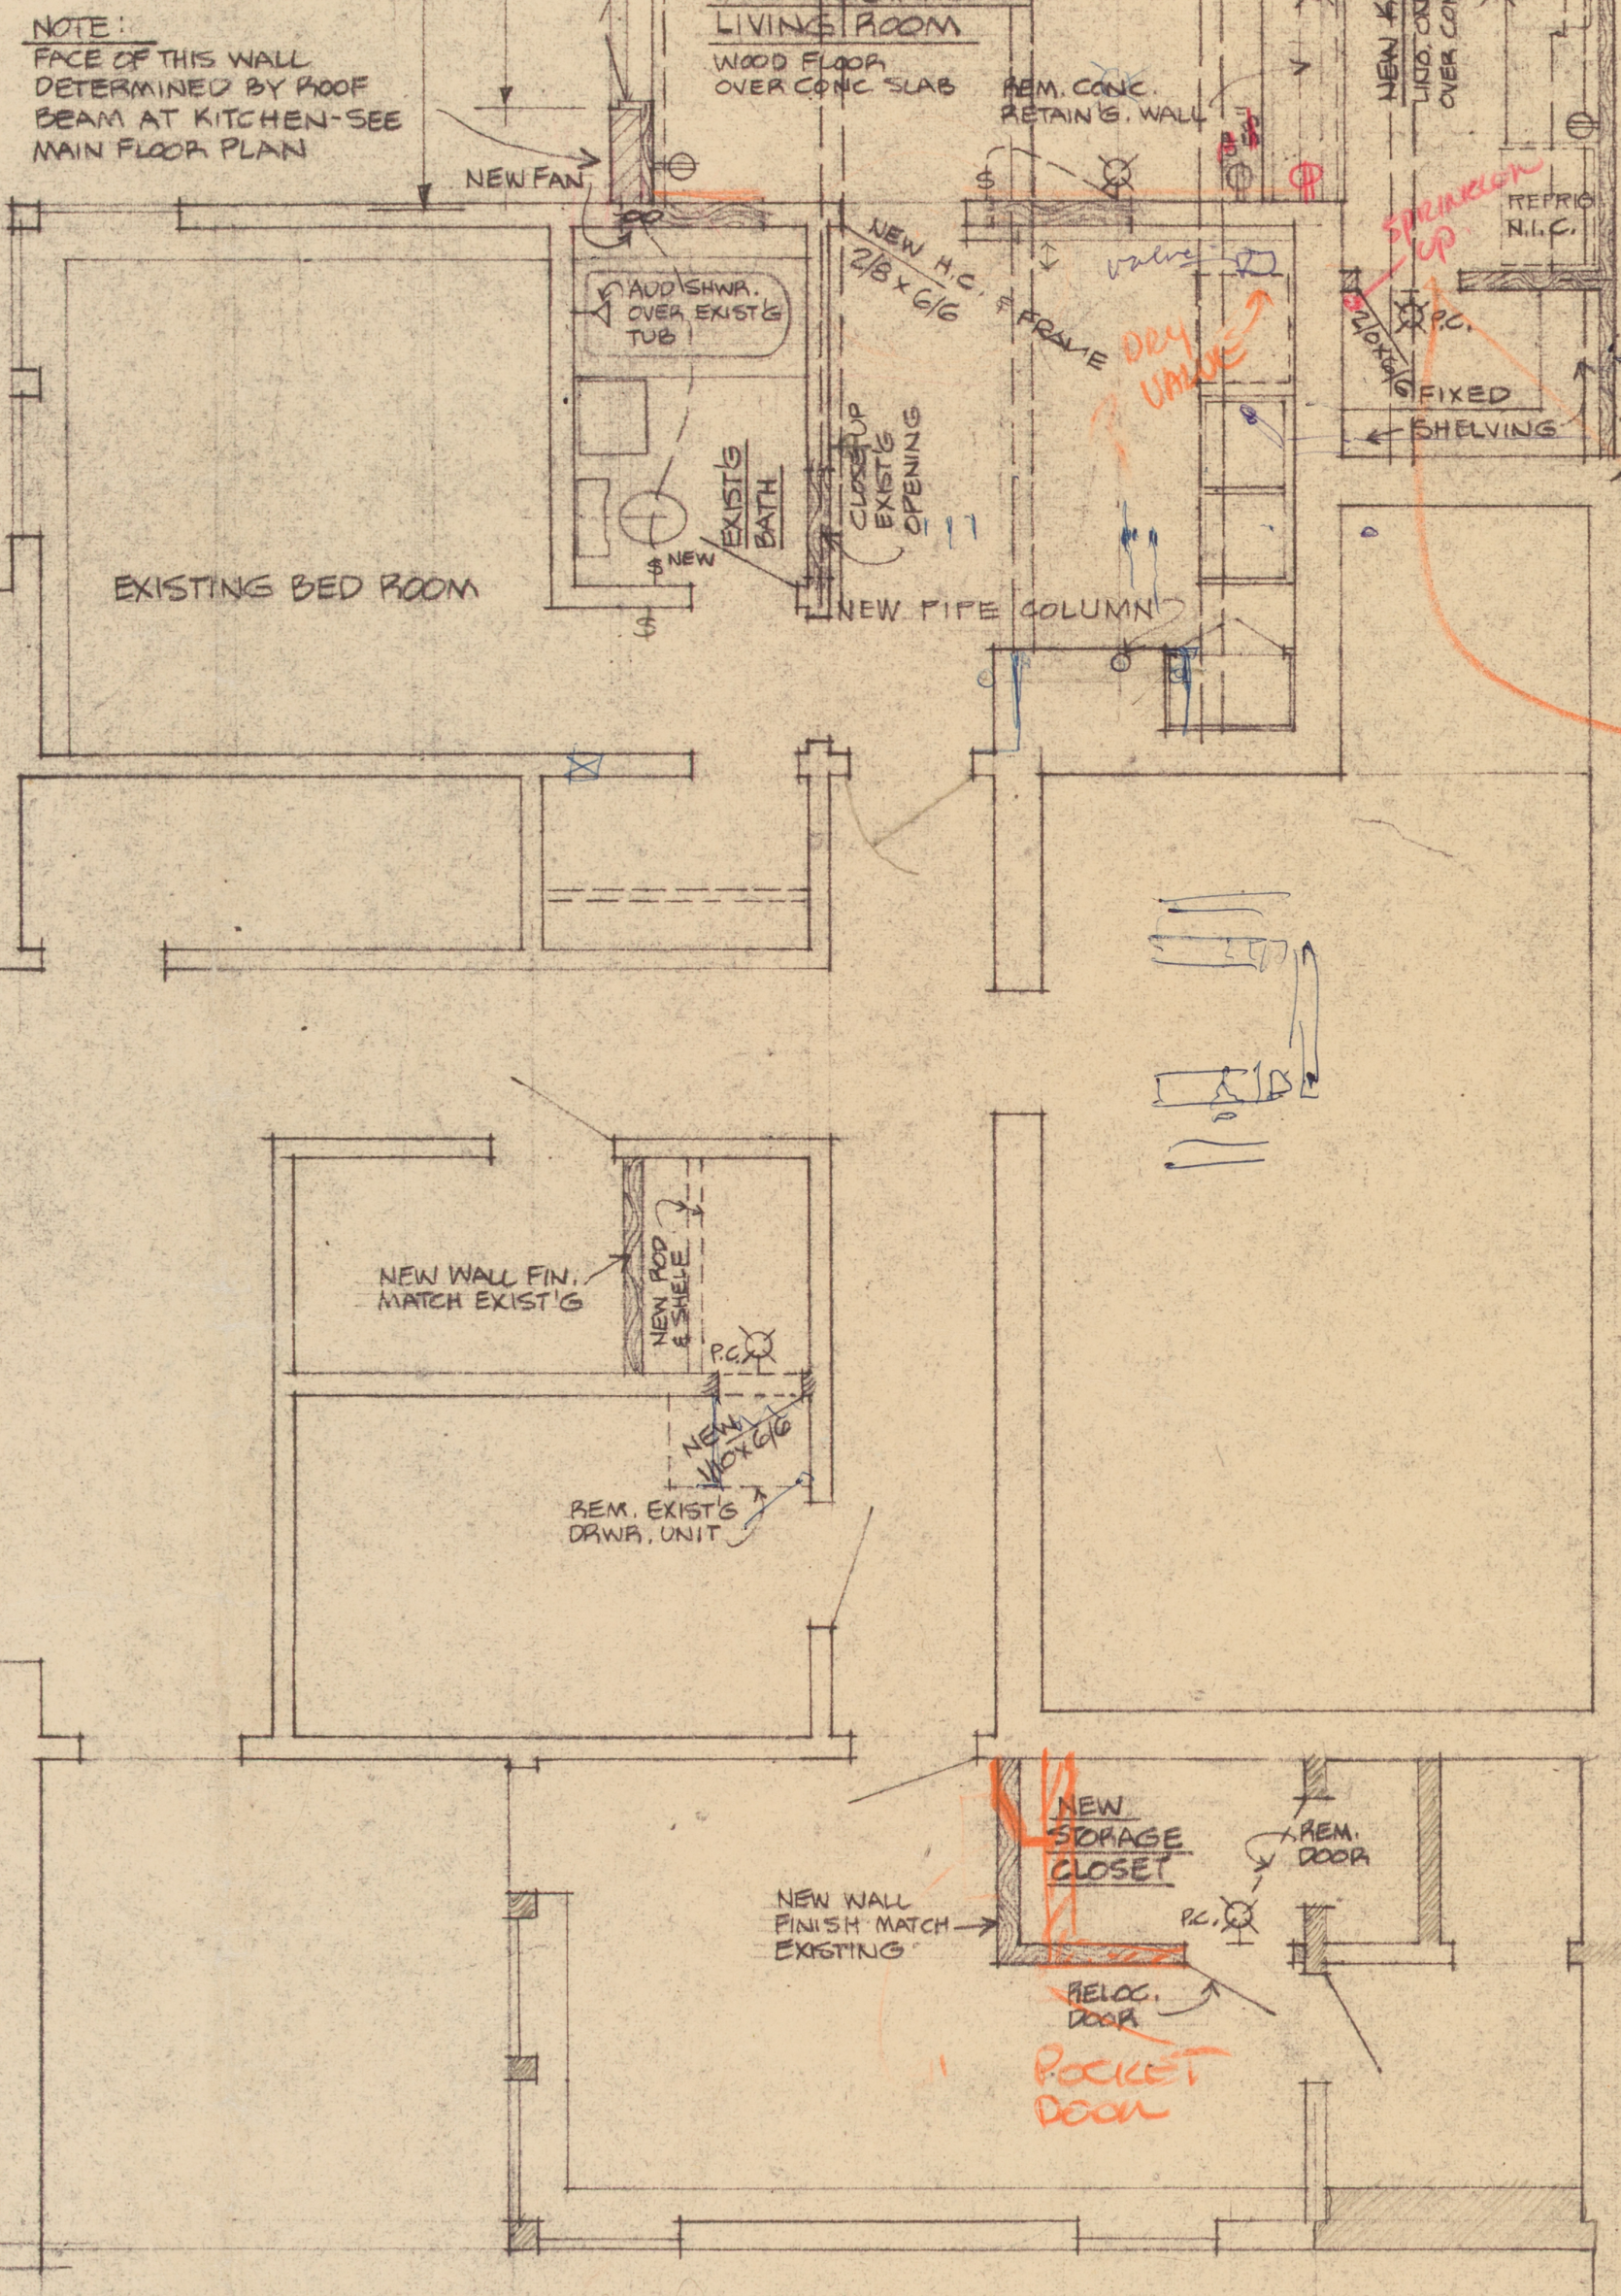

BASEMENT FLOOR PLAN

SCALE 1/4" = 1'-0"

- LEGEND
- MASONRY
 - OTHER NEW CONSTRUCTION
 - EXISTING WORK REMOVED

12 JUNE 64. PED & WAKER
13 MARCH 64. ARADON
13 MARCH 64. SILBERT
14 FEB. 64. HILL
25 MARCH 64. HILL

NOTE: FACE OF THIS WALL DETERMINED BY OWNER'S BATH ADDITION - SEE SECOND FLOOR PLAN




SPRINKLER RISEN 2 1/2" I.D.
3" O.D. + C.I. FITTING

SPRINKLER UP

NEW WATER TANK LOCATION

ADD CONCRETE TO EXISTING FOUNDATION WALL AS REQUIRED

4x8 HEAVY

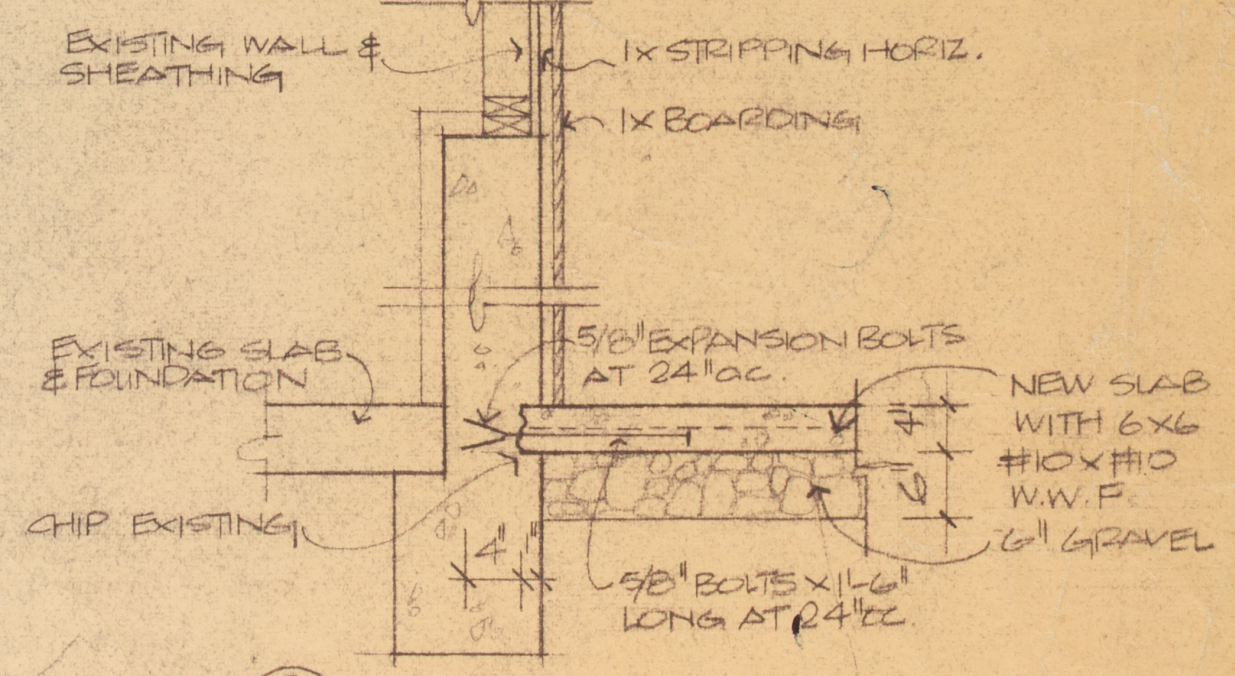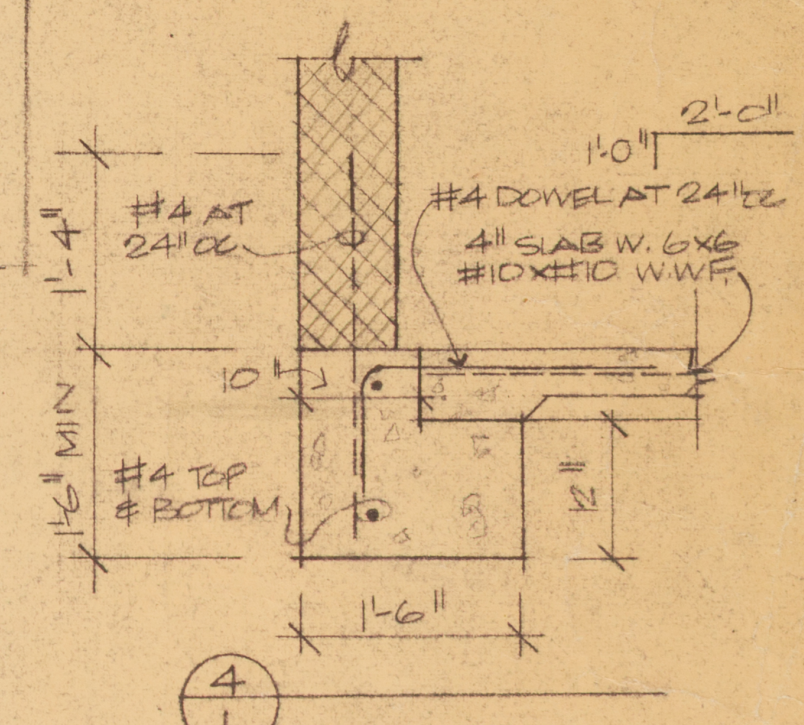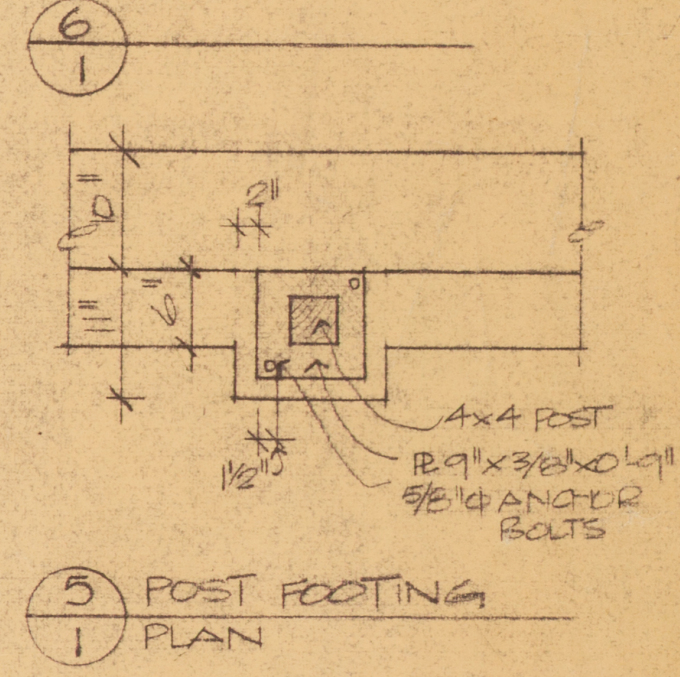

FLOOR PLAN - INTERIORS

DATE	DRAWN	JOB	SHEET	ADDITIONS & ALTERATIONS TO SKI LODGE FOR
		D-6305	1	MR JEROME HILL
				PLACER CO., CALIFORNIA