




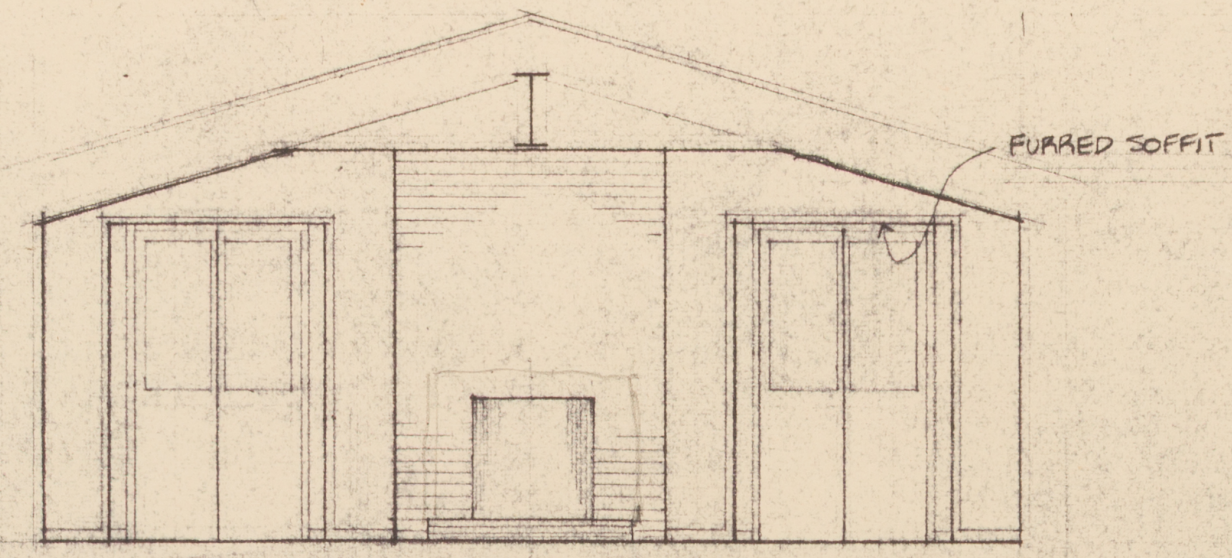

NORTH
OWNERS' NEW ROOM

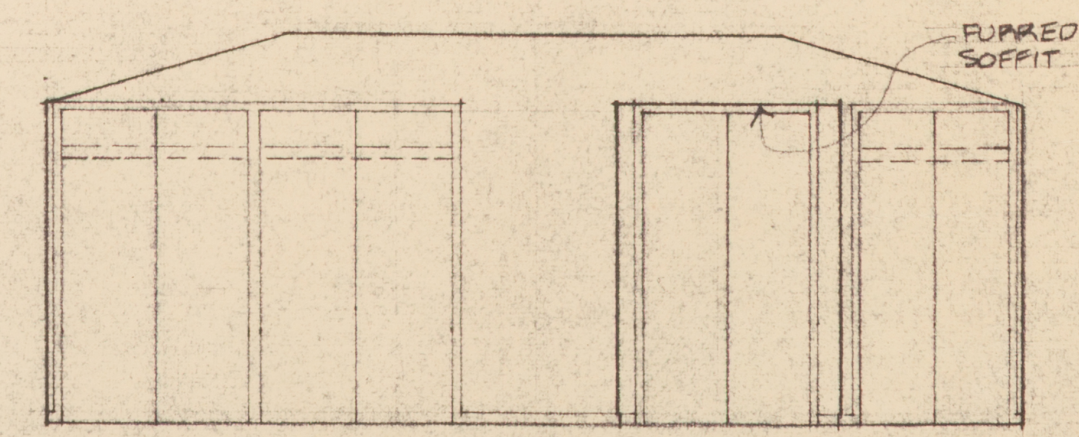


SOUTH
SCALE 1/4" = 1'-0"

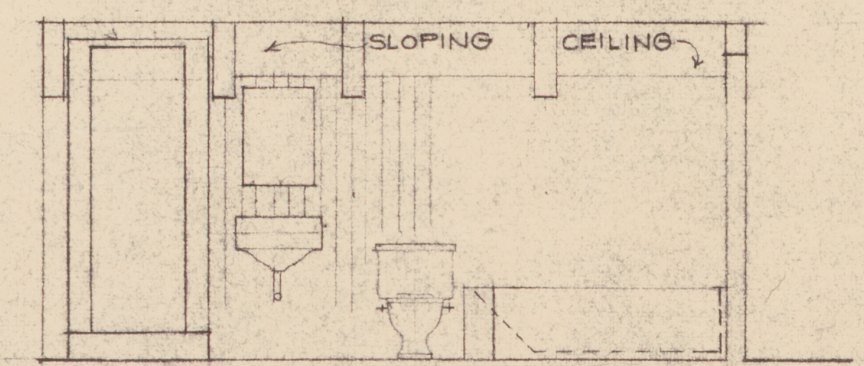


EAST
OWNERS' BATH
SCALE 1/4" = 1'-0"

NOTE!
AFTER EXISTING WORK HAS BEEN EXPOSED WHERE NEW WORK OCCURS, CONTRACTOR SHALL NOTIFY ARCHITECT FOR INSPECTION OF SAME & THE DETAILING OF CONNECTIONS OF NEW WORK TO EXISTING.


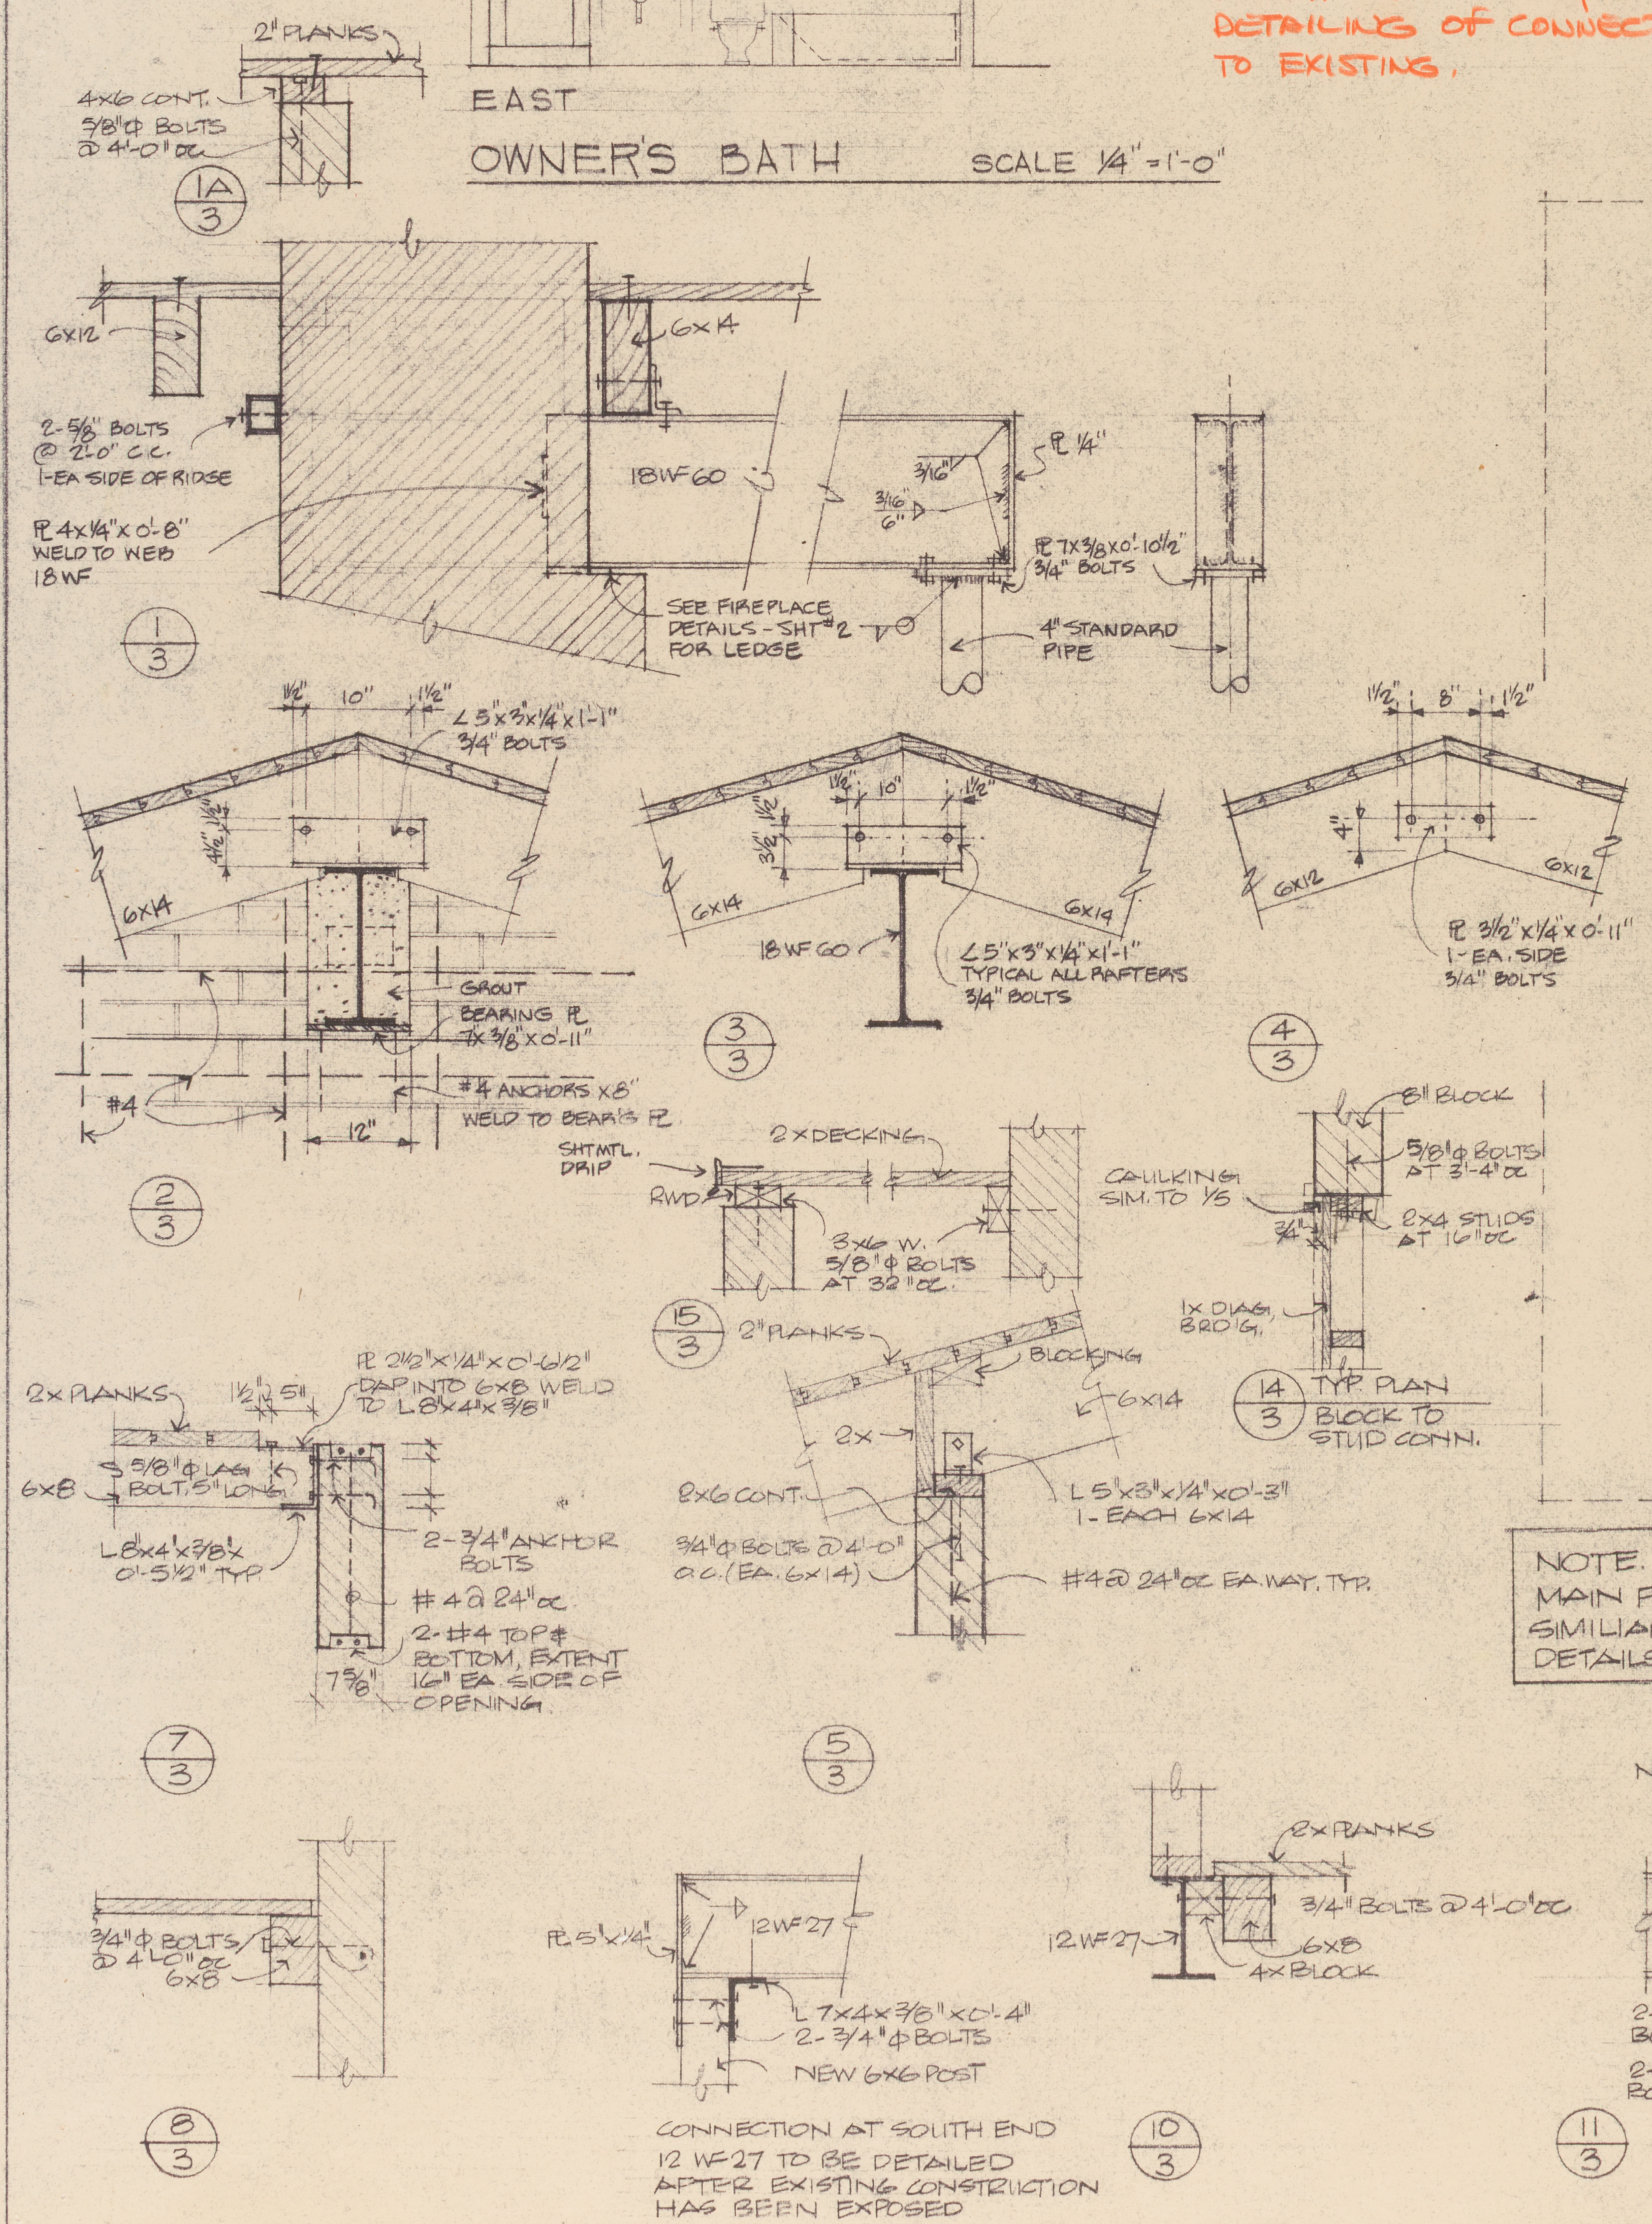


NOTE.
MAIN FLOOR FRAMING DETAILS SIMILAR TO 2ND FLR FRAMING DETAILS.

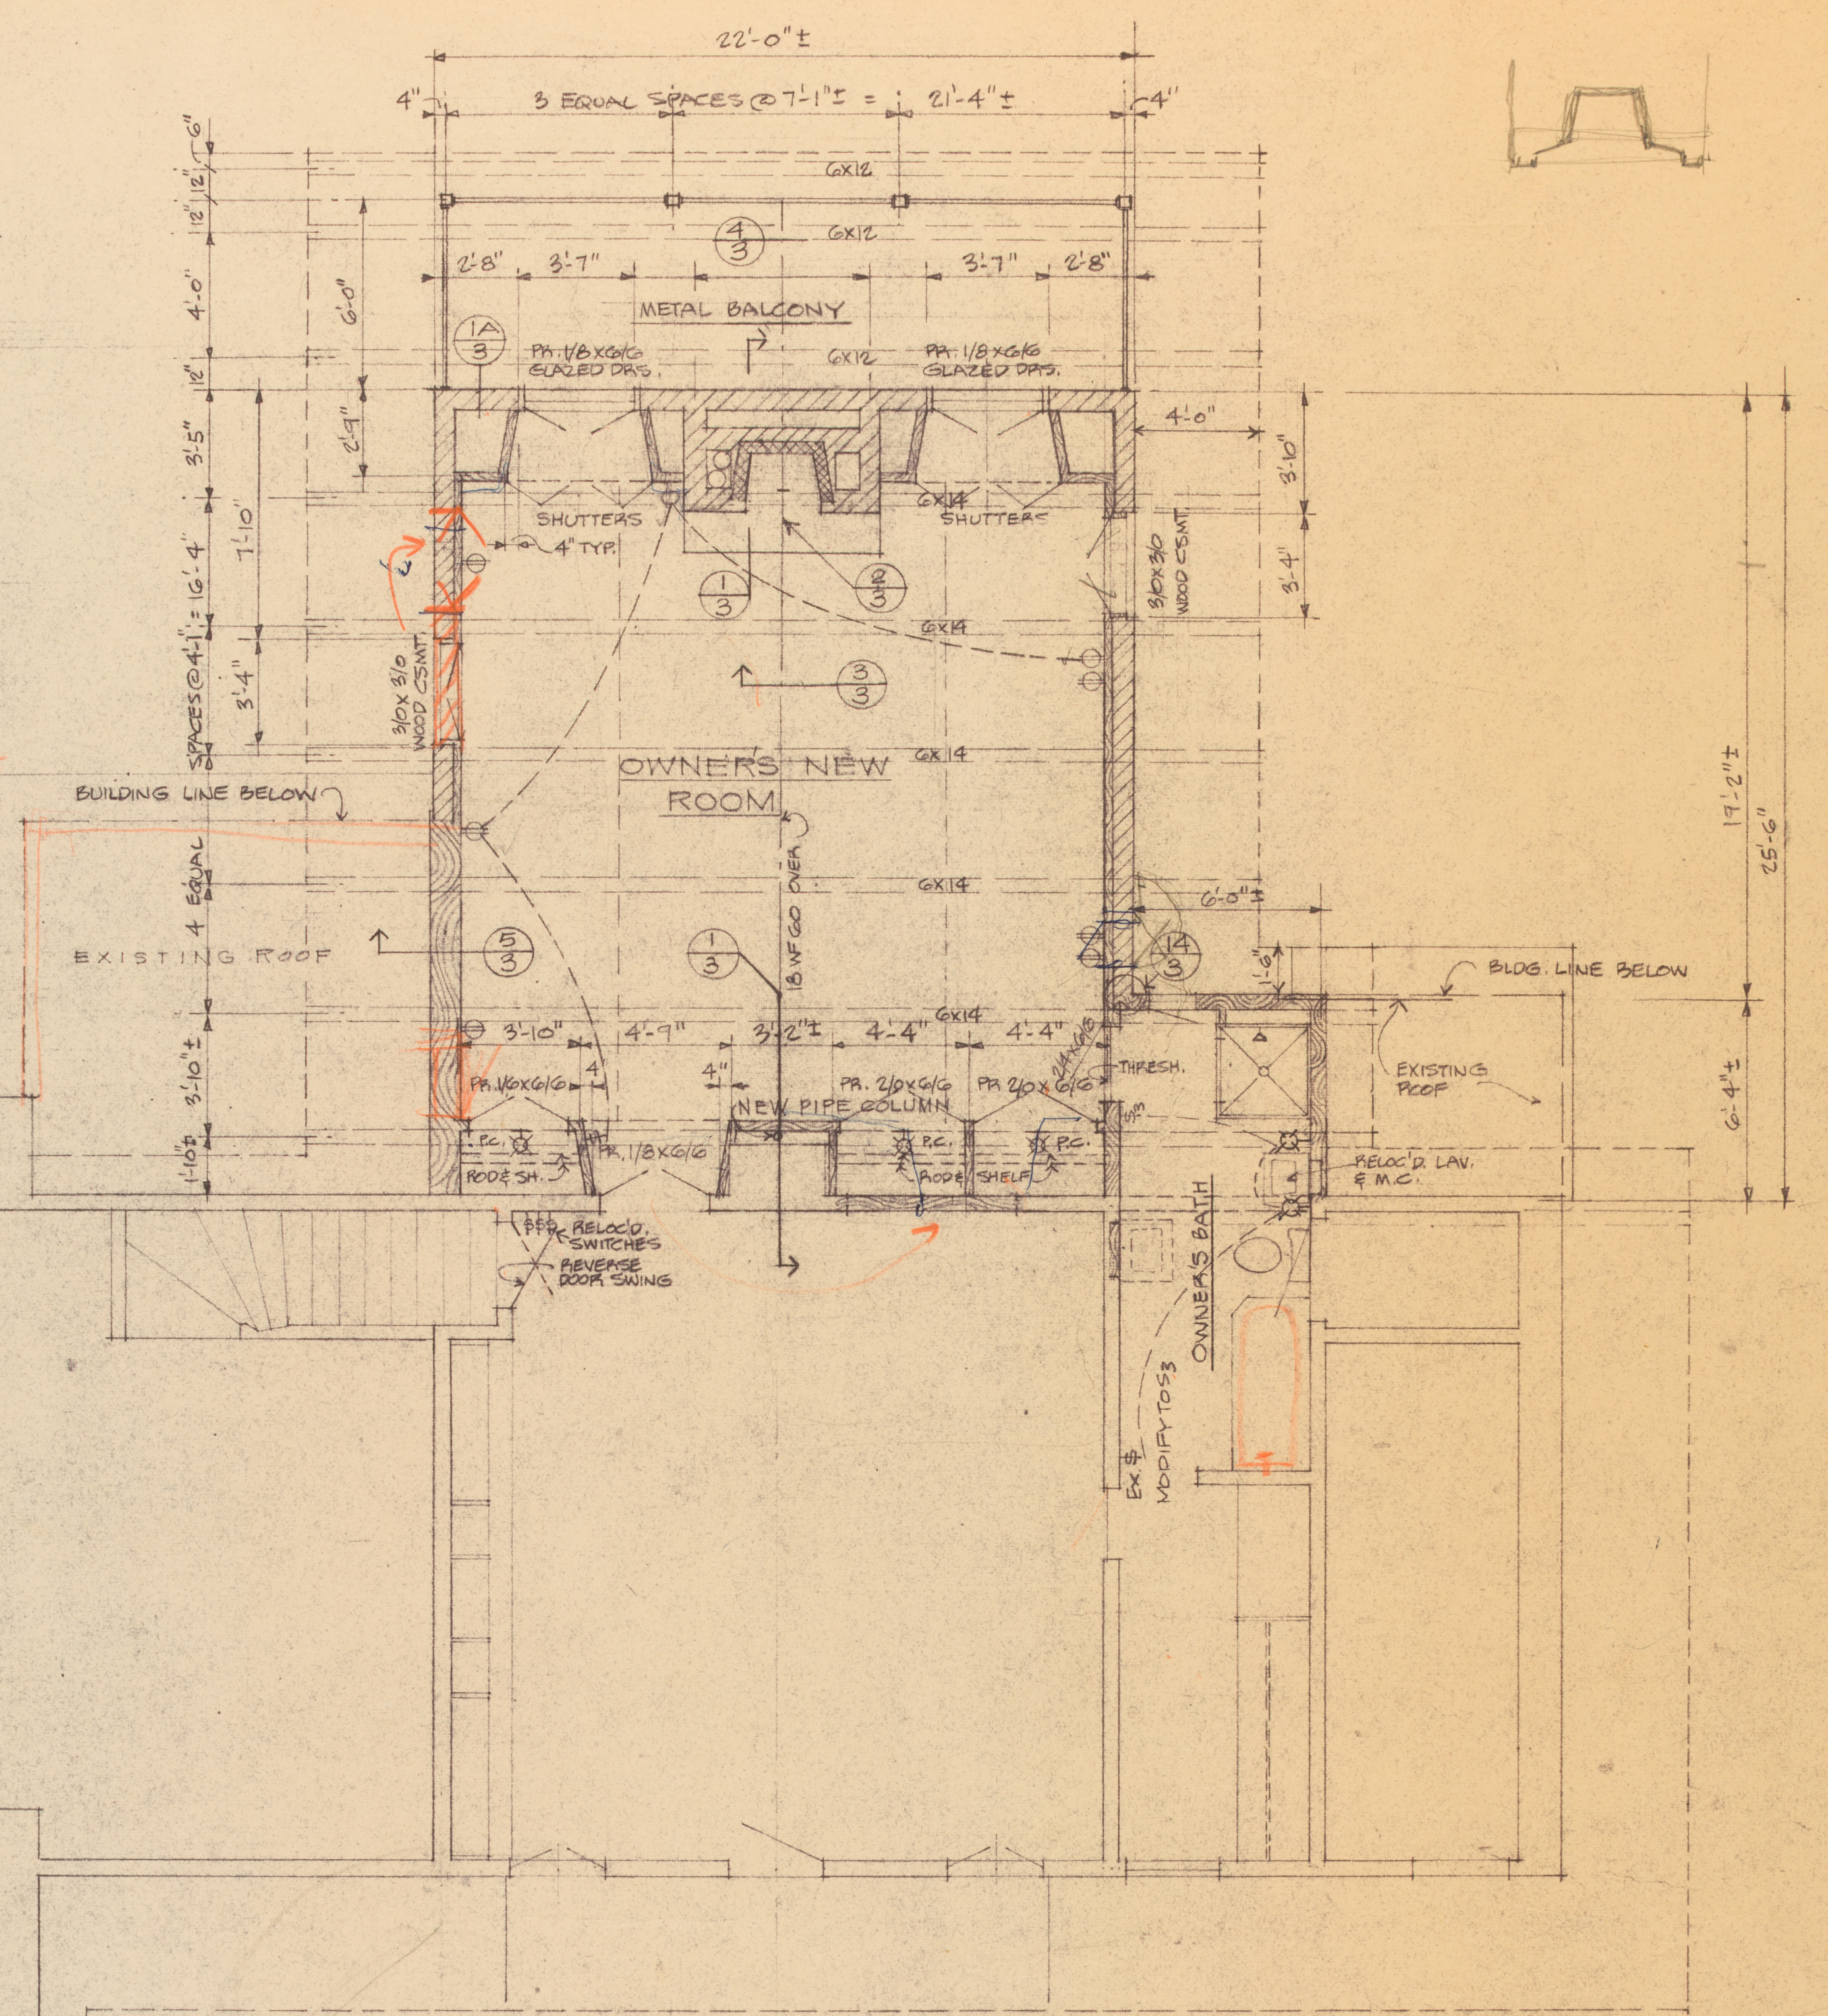


SECOND FLOOR PLAN
1/4" = 1'-0"

HEATING RESISTERS NOTED ON HEATING DRAWING SHEET M-1

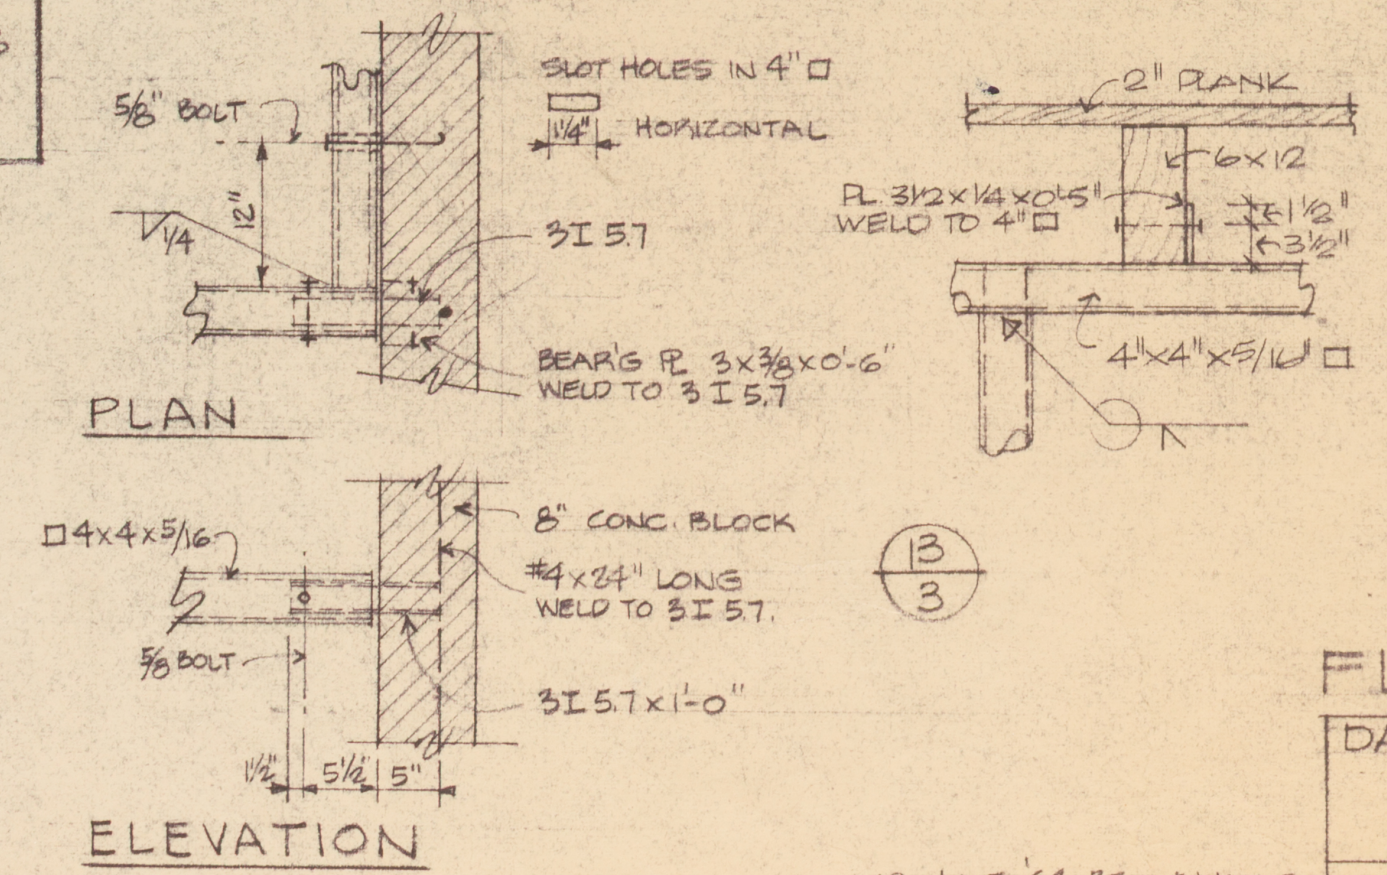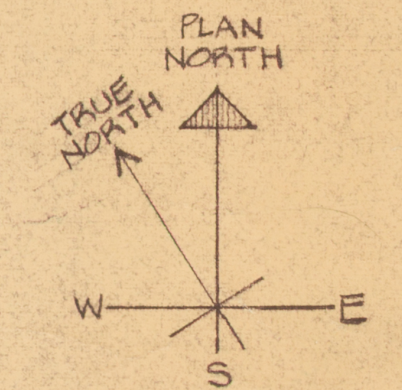

ELEVATION

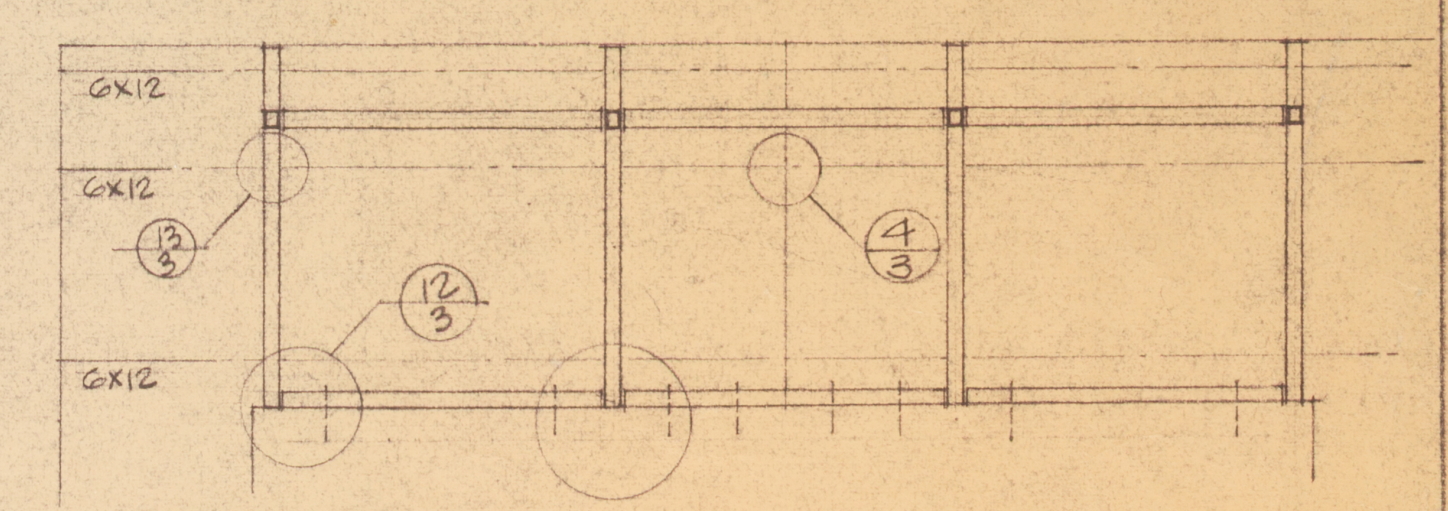

REFLECTED BALCONY ROOF PLAN 1/4" = 1'-0"

FLOOR PLAN - INTERIORS

DATE	DRAWN	JOB	SHEET	ADDITIONS & ALTERATIONS TO SKI LODGE FOR
12 JUNE '64 - REIDE WALKER	13 WILSON G4 - MANNIN	D-6305	3	MR JEROME HILL
13 WILSON G4 - GILBERT	14 FEB. '64 - HILL			PLACER CO., CALIFORNIA
25 WILSON G3 - HILL				

DOMESTIC STRUCTURES, INC.
WURSTER, BERNARDI AND EMMONS
ARCHITECTS
1620 MONTGOMERY
SAN FRANCISCO 11, CALIFORNIA
TELEPHONE EXBROOK 7-6544

FRAMING DETAILS SCALE 3/4" = 1'-0"