



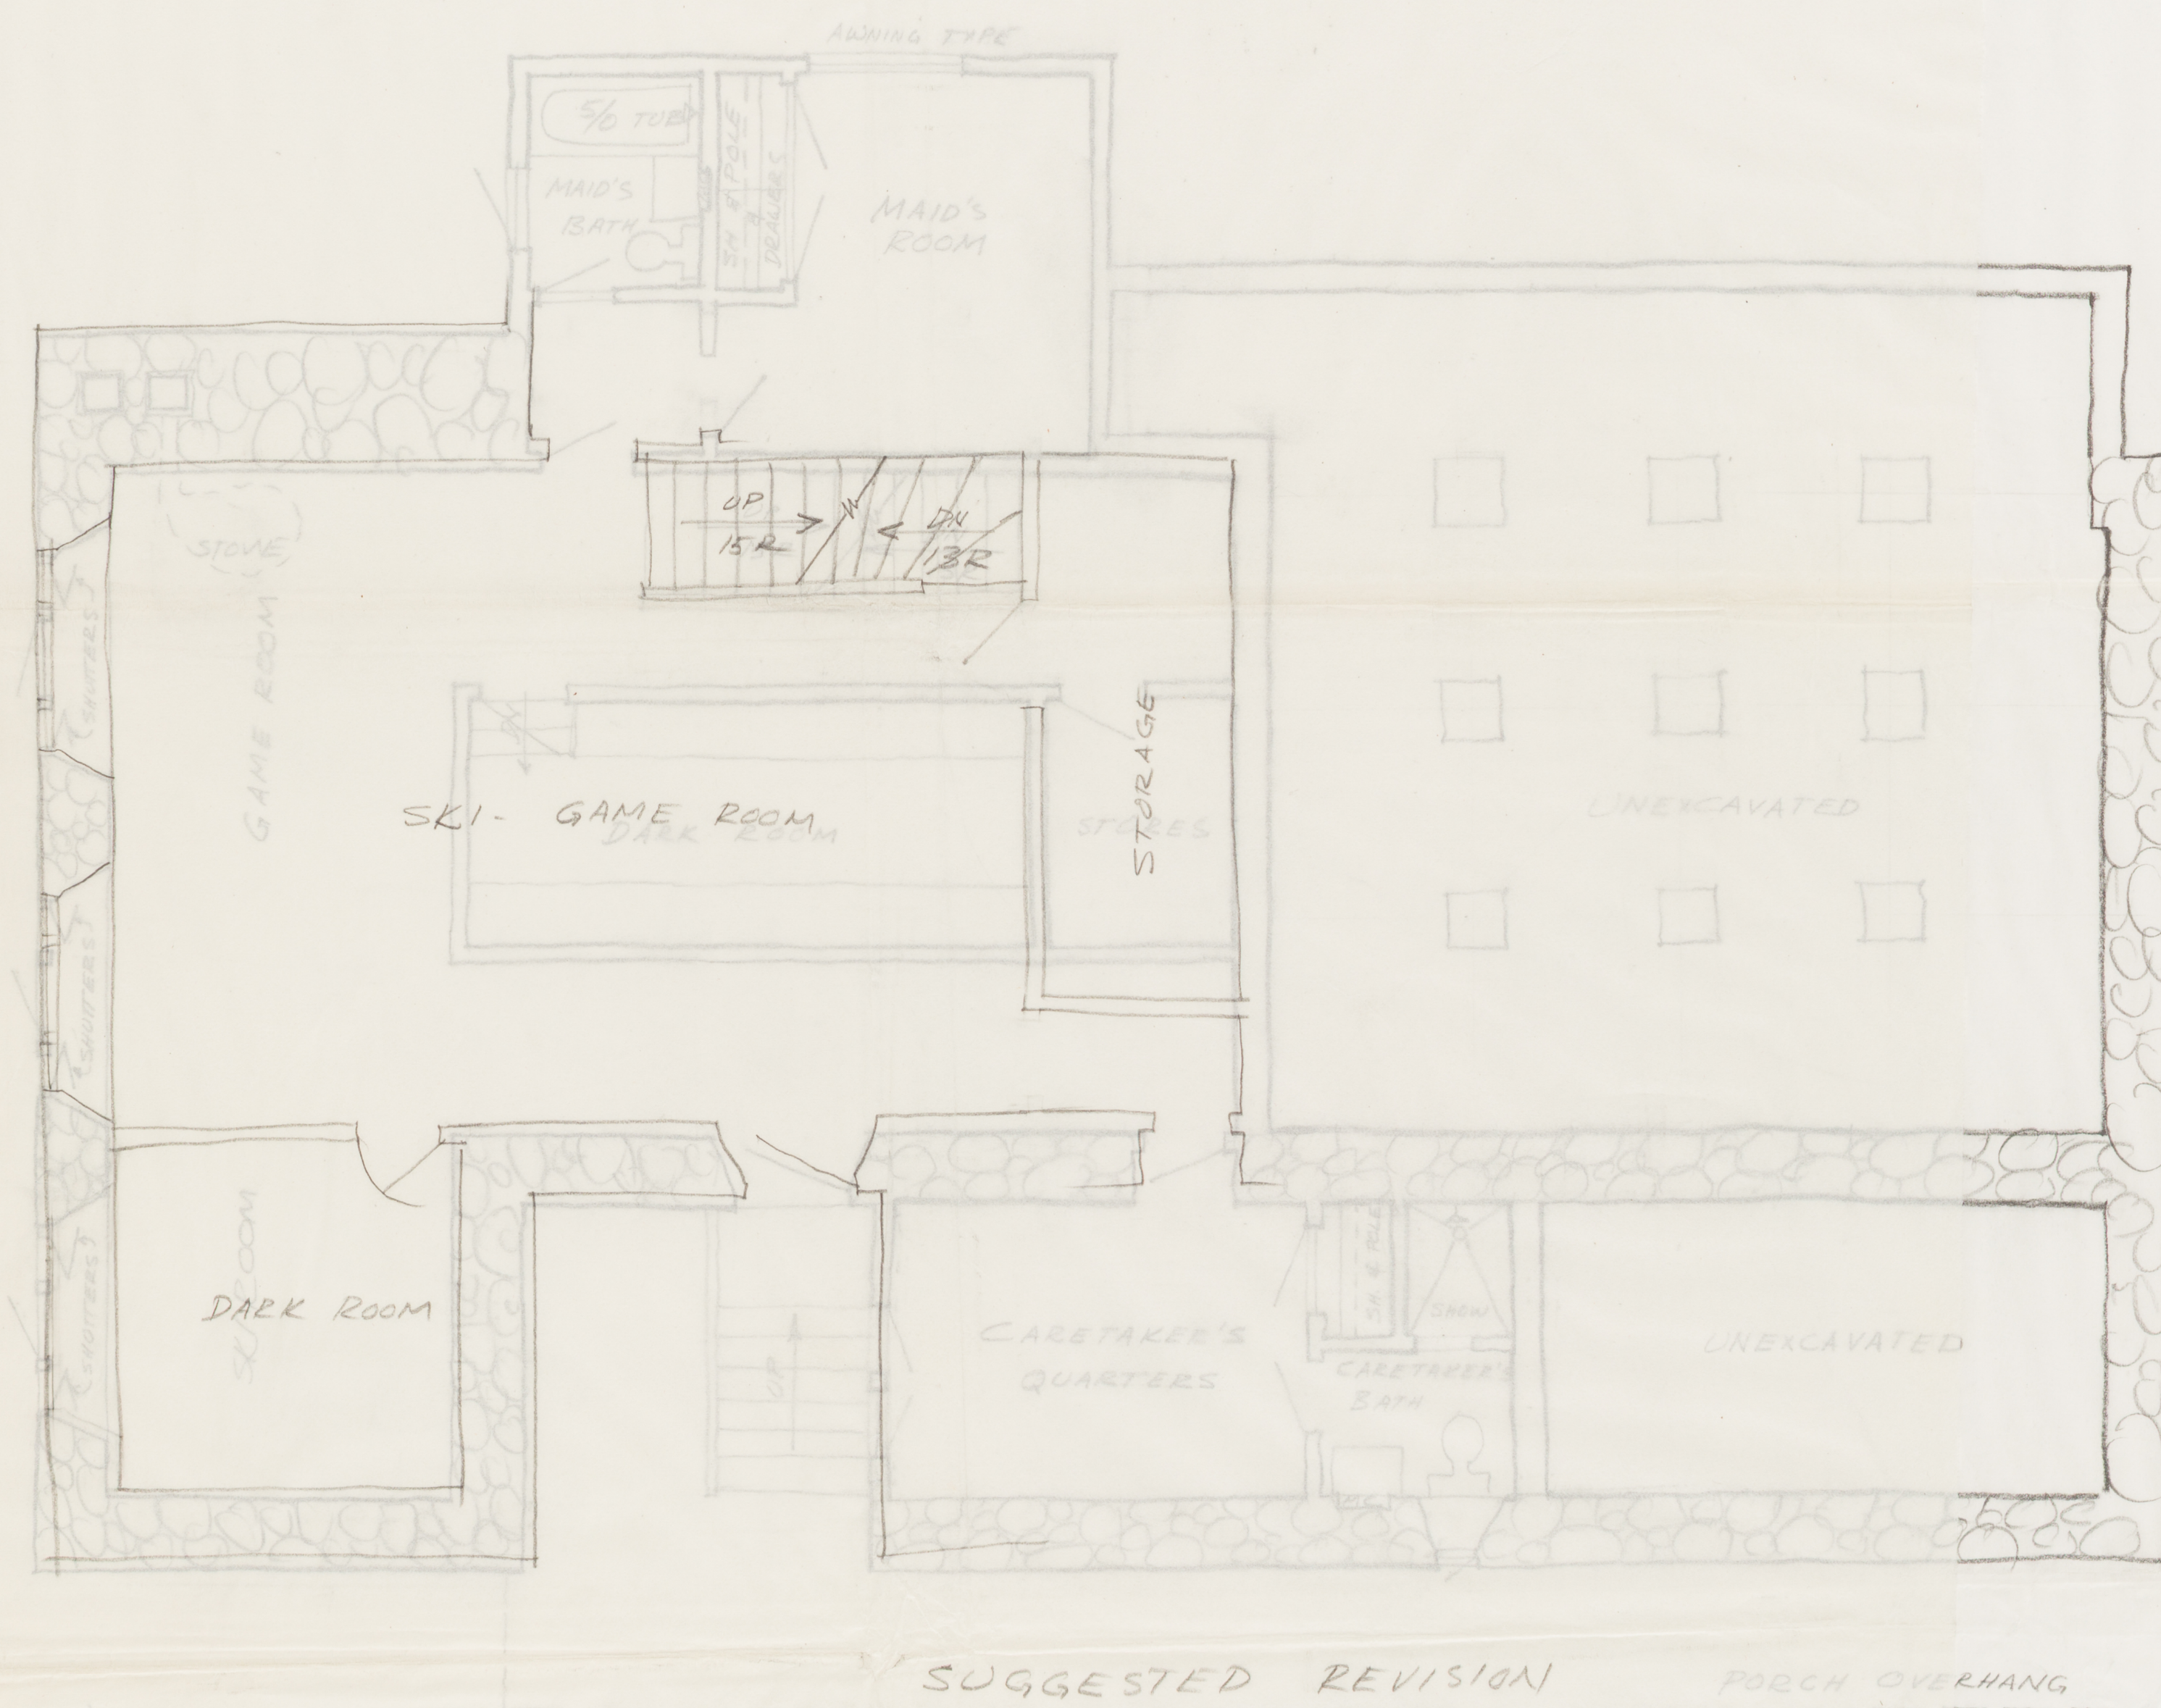

BASEMENT FLOOR PLAN - $\frac{1}{4}$ "-1'-0" SCALE

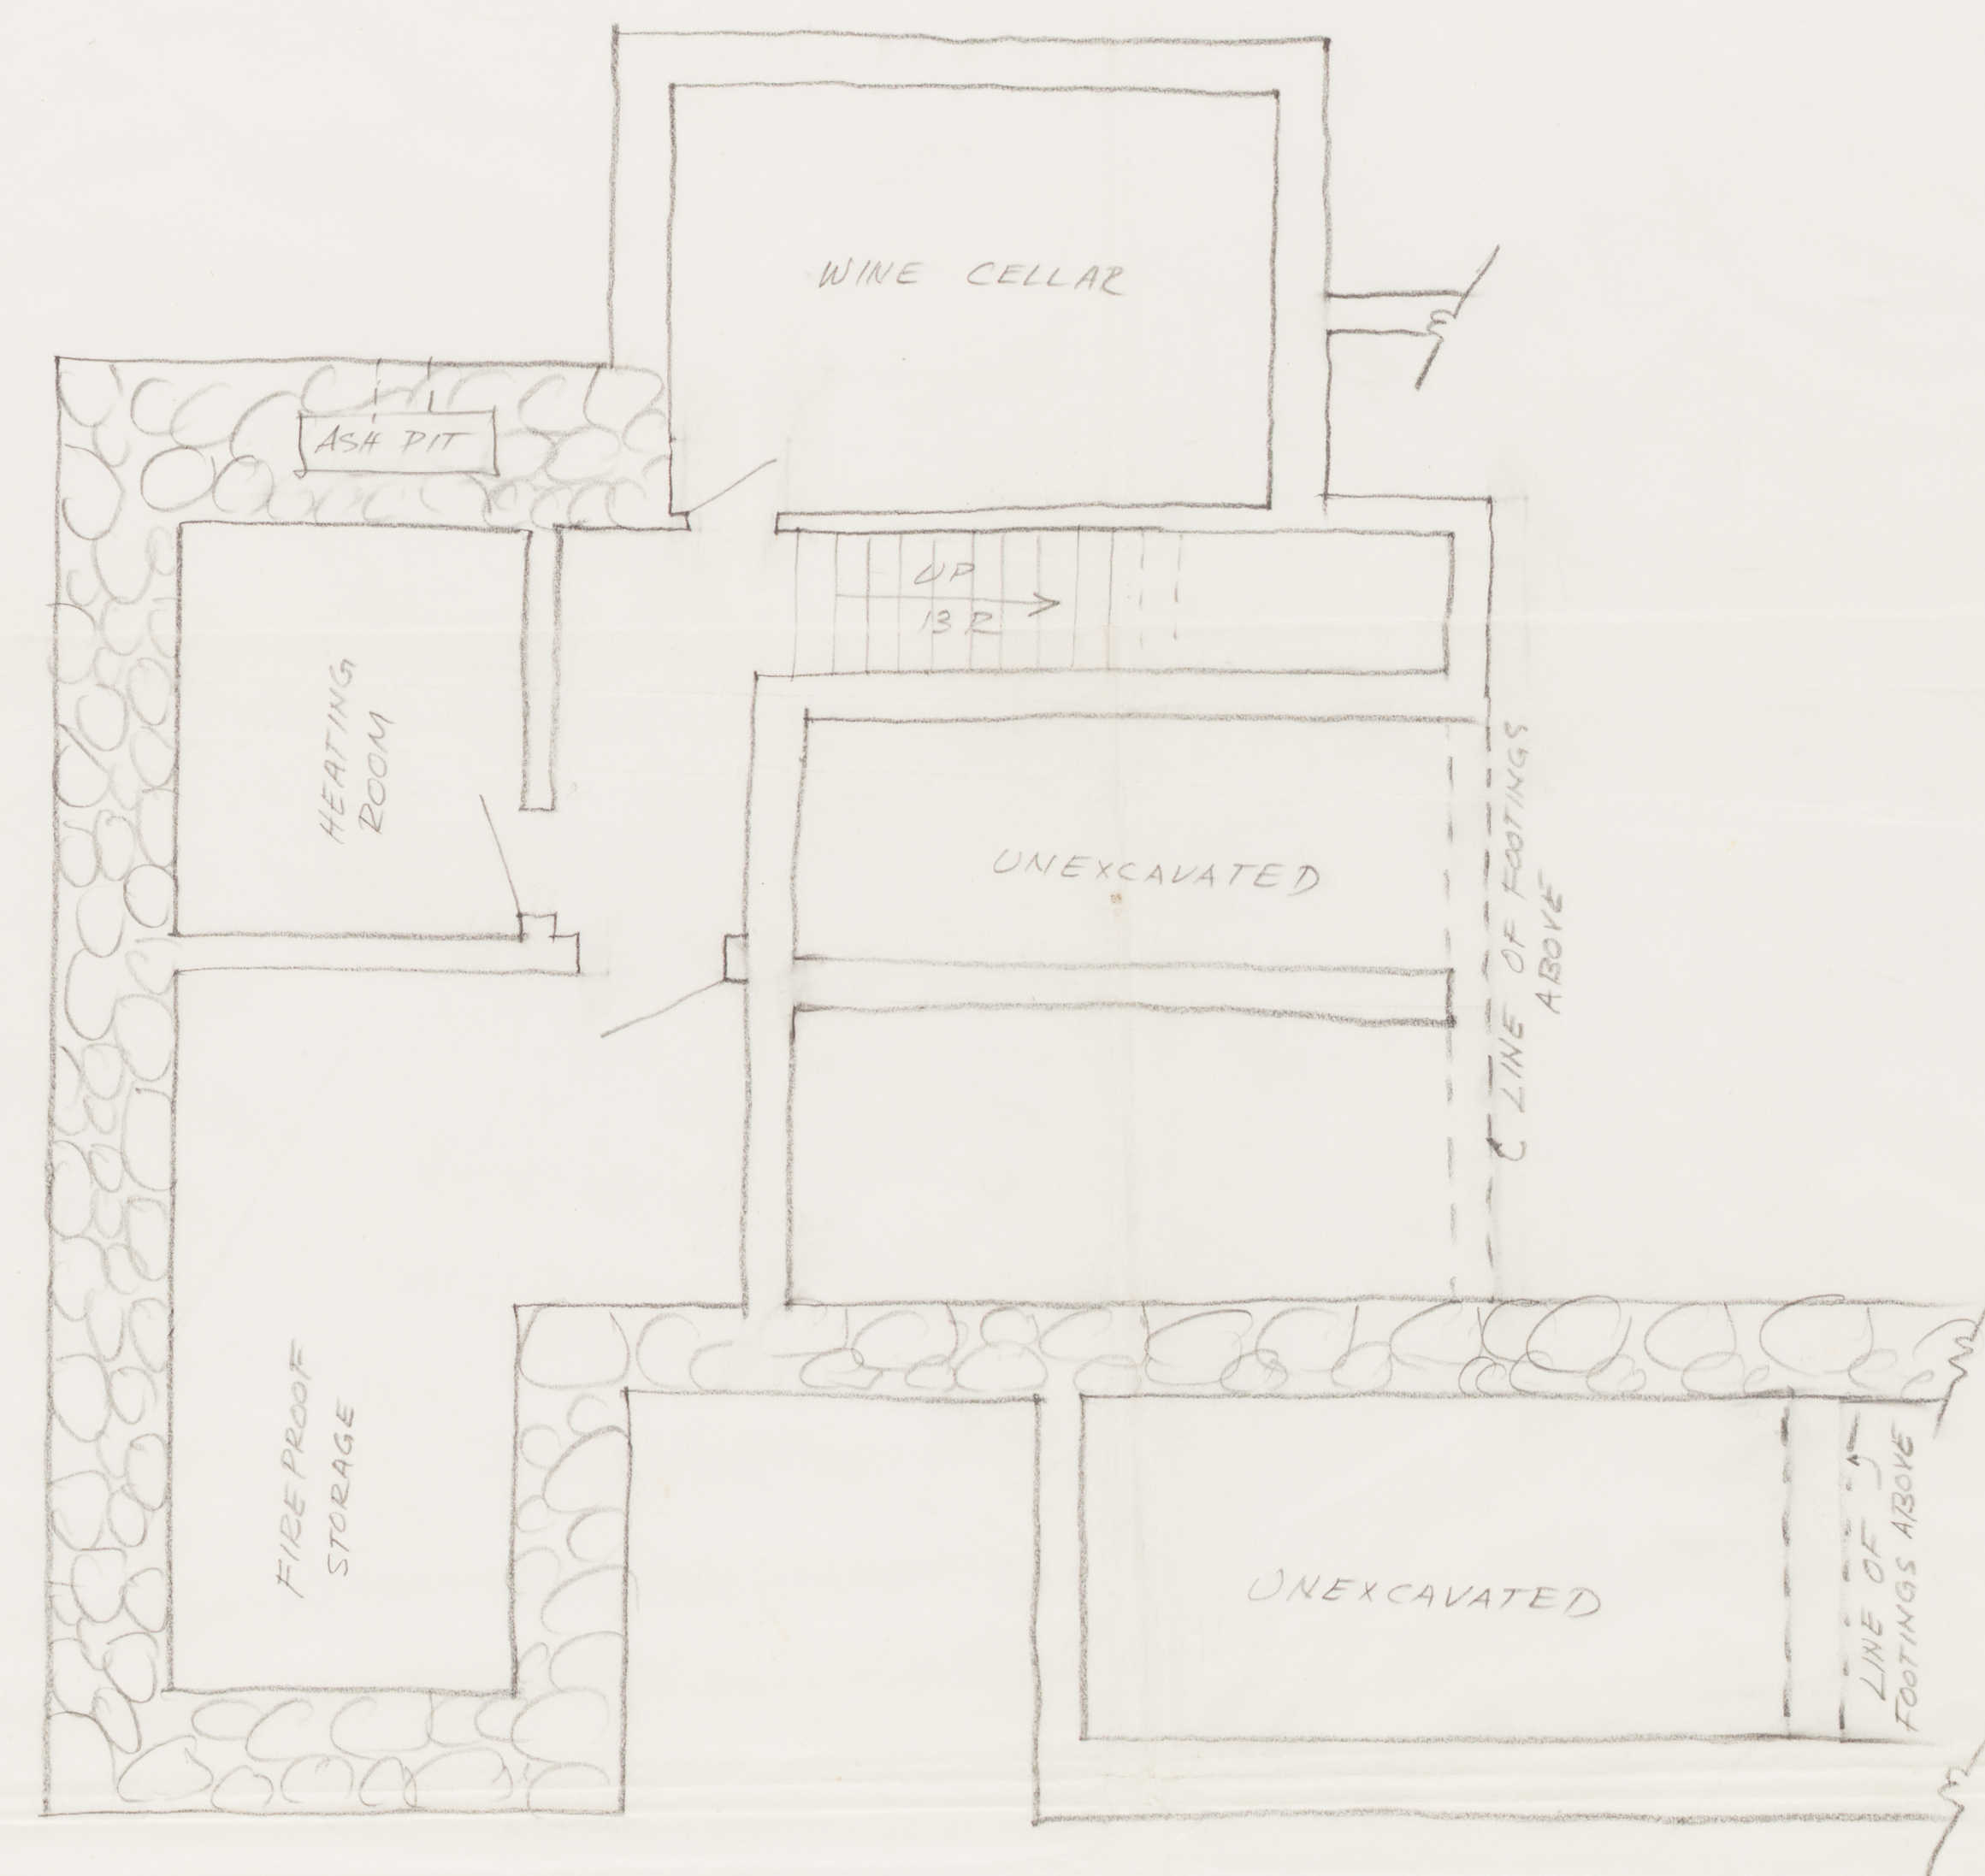

SUB-BASEMENT FLOOR PLAN, $\frac{1}{4}$ "-1'-0" SCALE

SKI LODGE FOR MR. JEROME HILL PLACER CO. CALIF.		
DRAWN J.P.O.	WILLIAM WILSON WURSTER ARCHITECT 260 CALIFORNIA STREET SAN FRANCISCO, CALIFORNIA	JOB #4151
DATE JUL 18/44	BASEMENT- SUB BASEMENT PLANS	SHEET # 2