
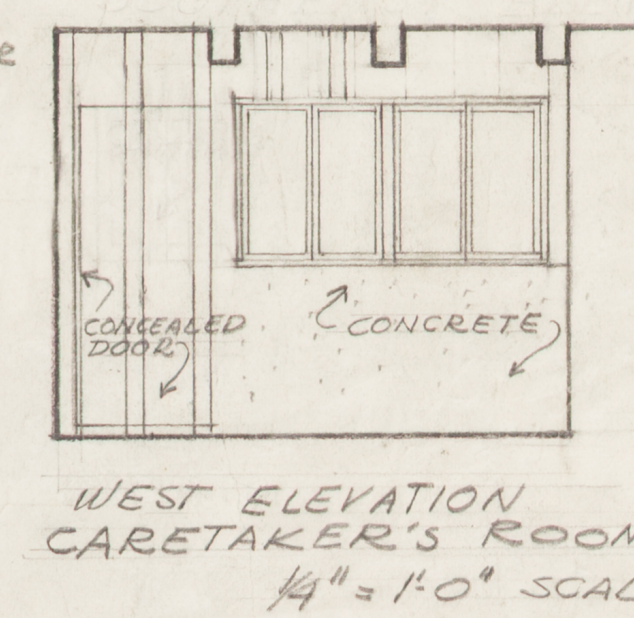
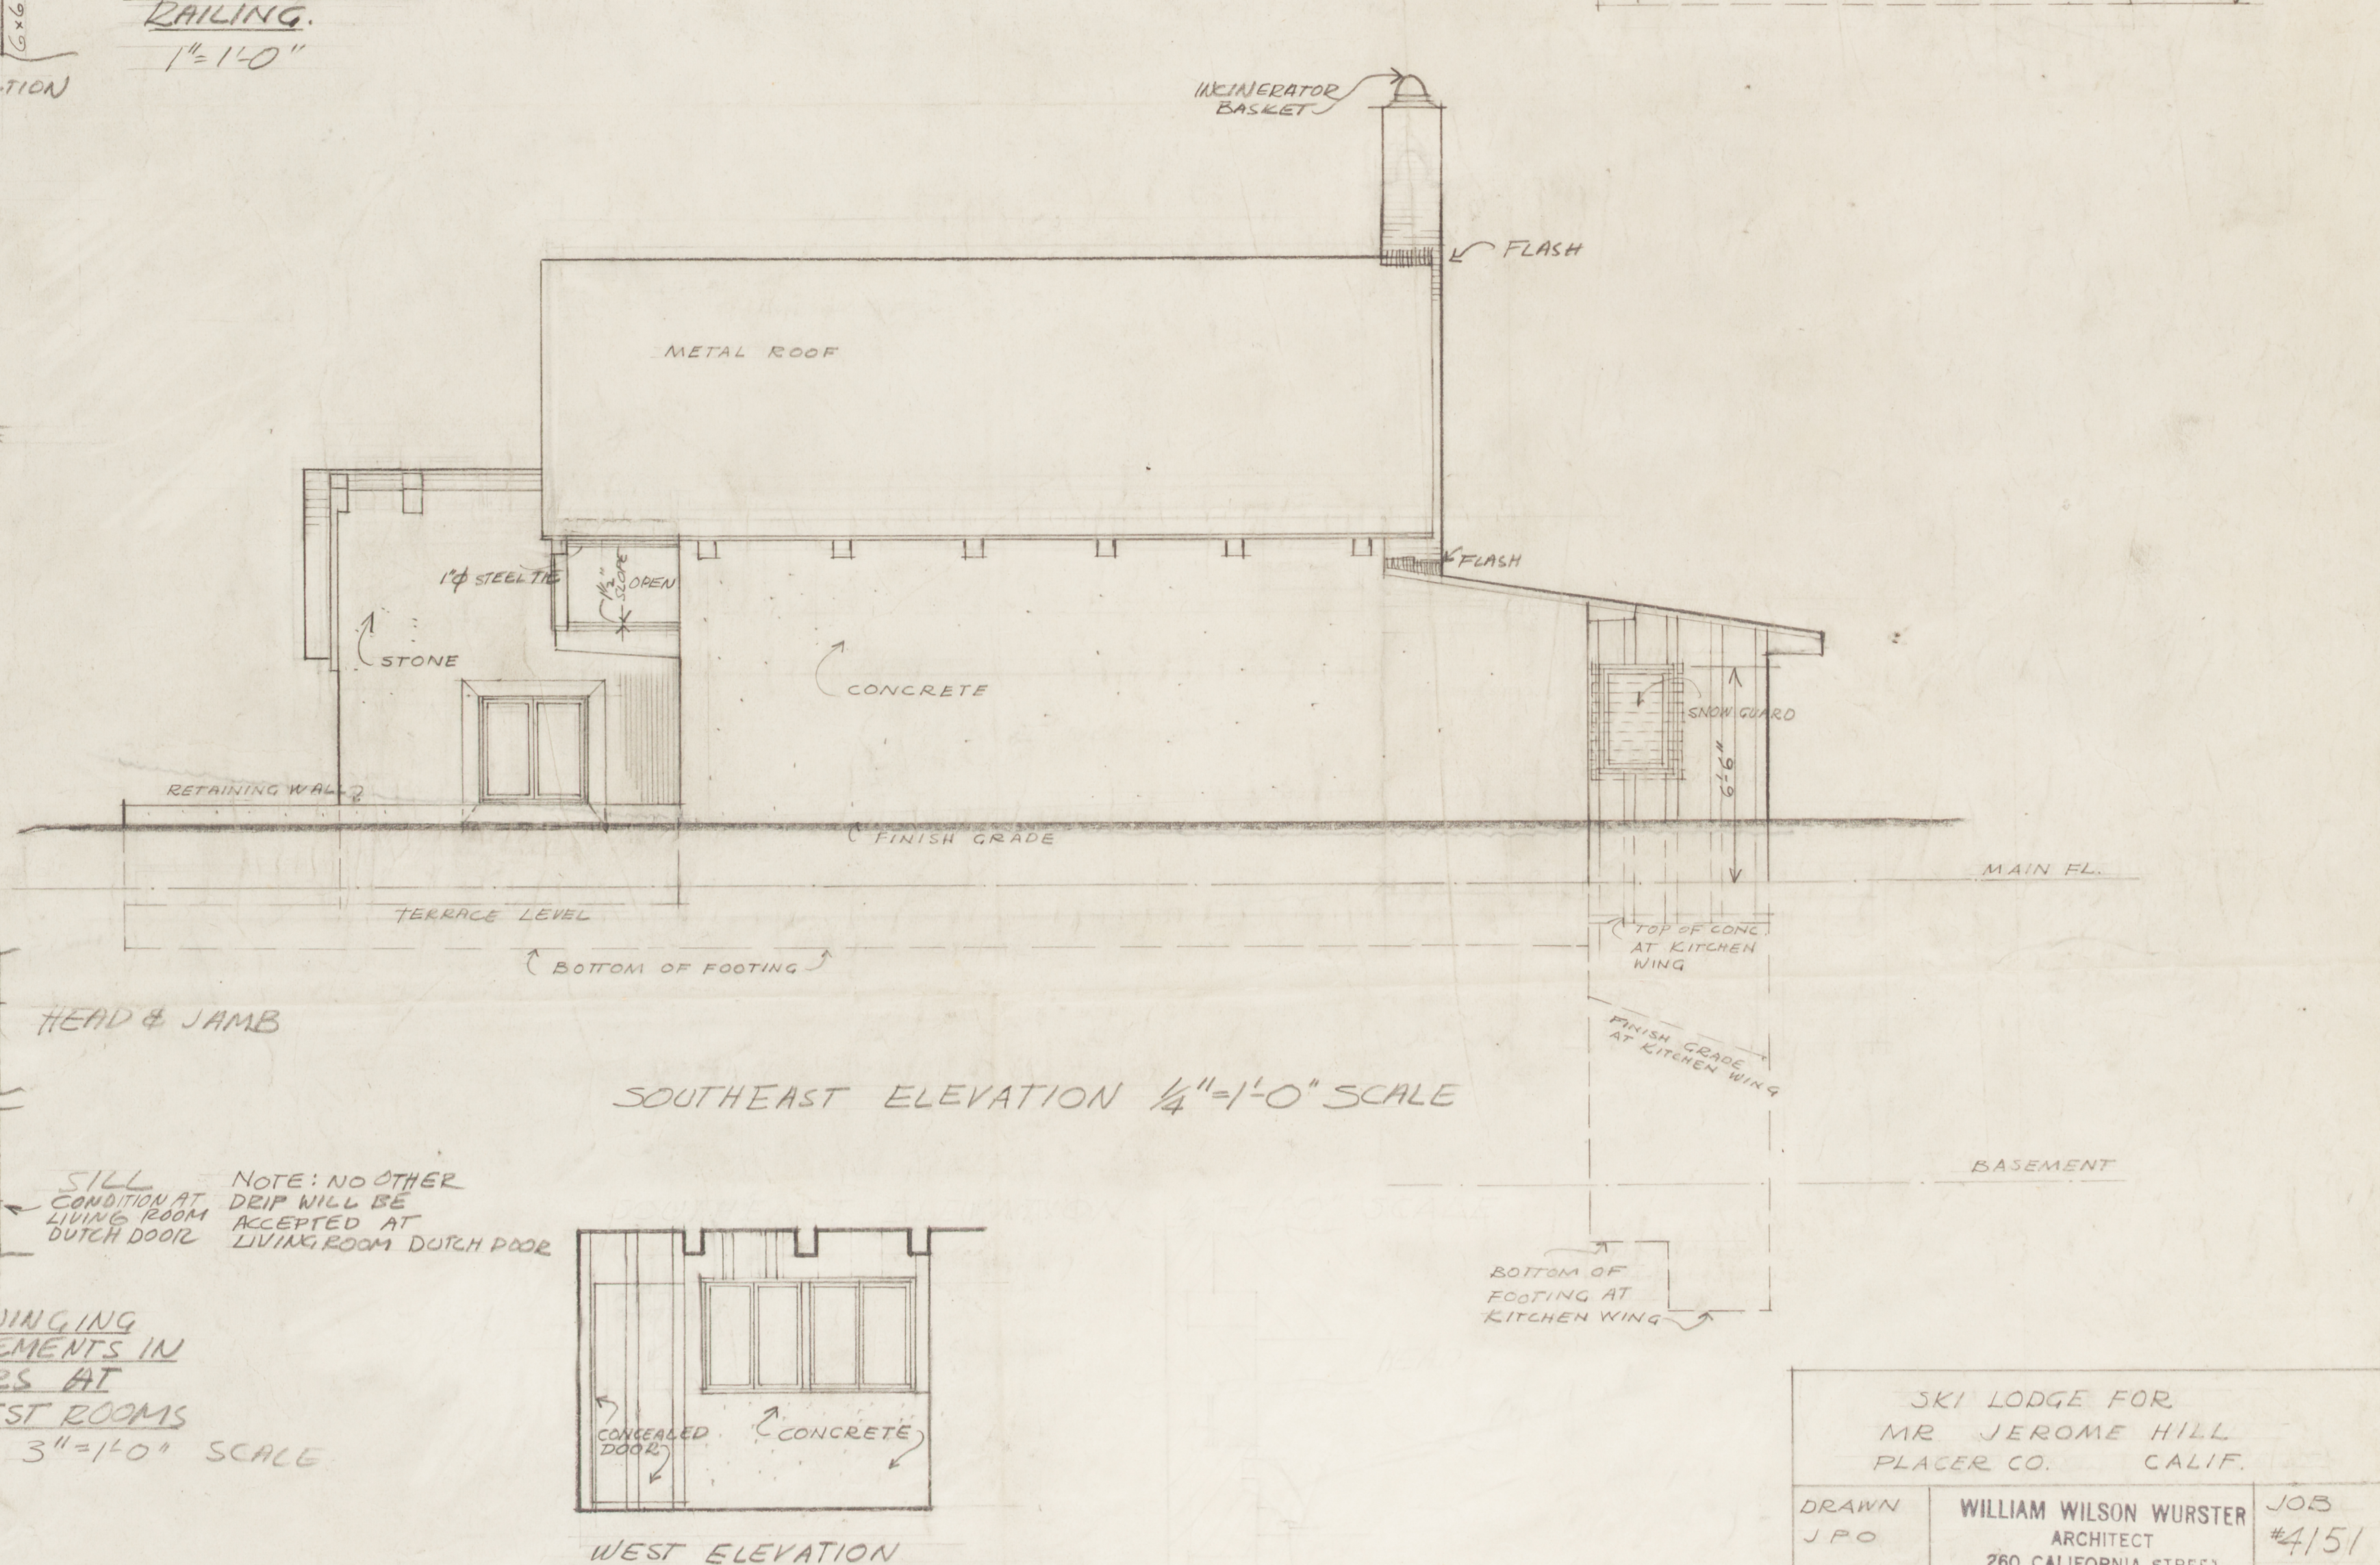
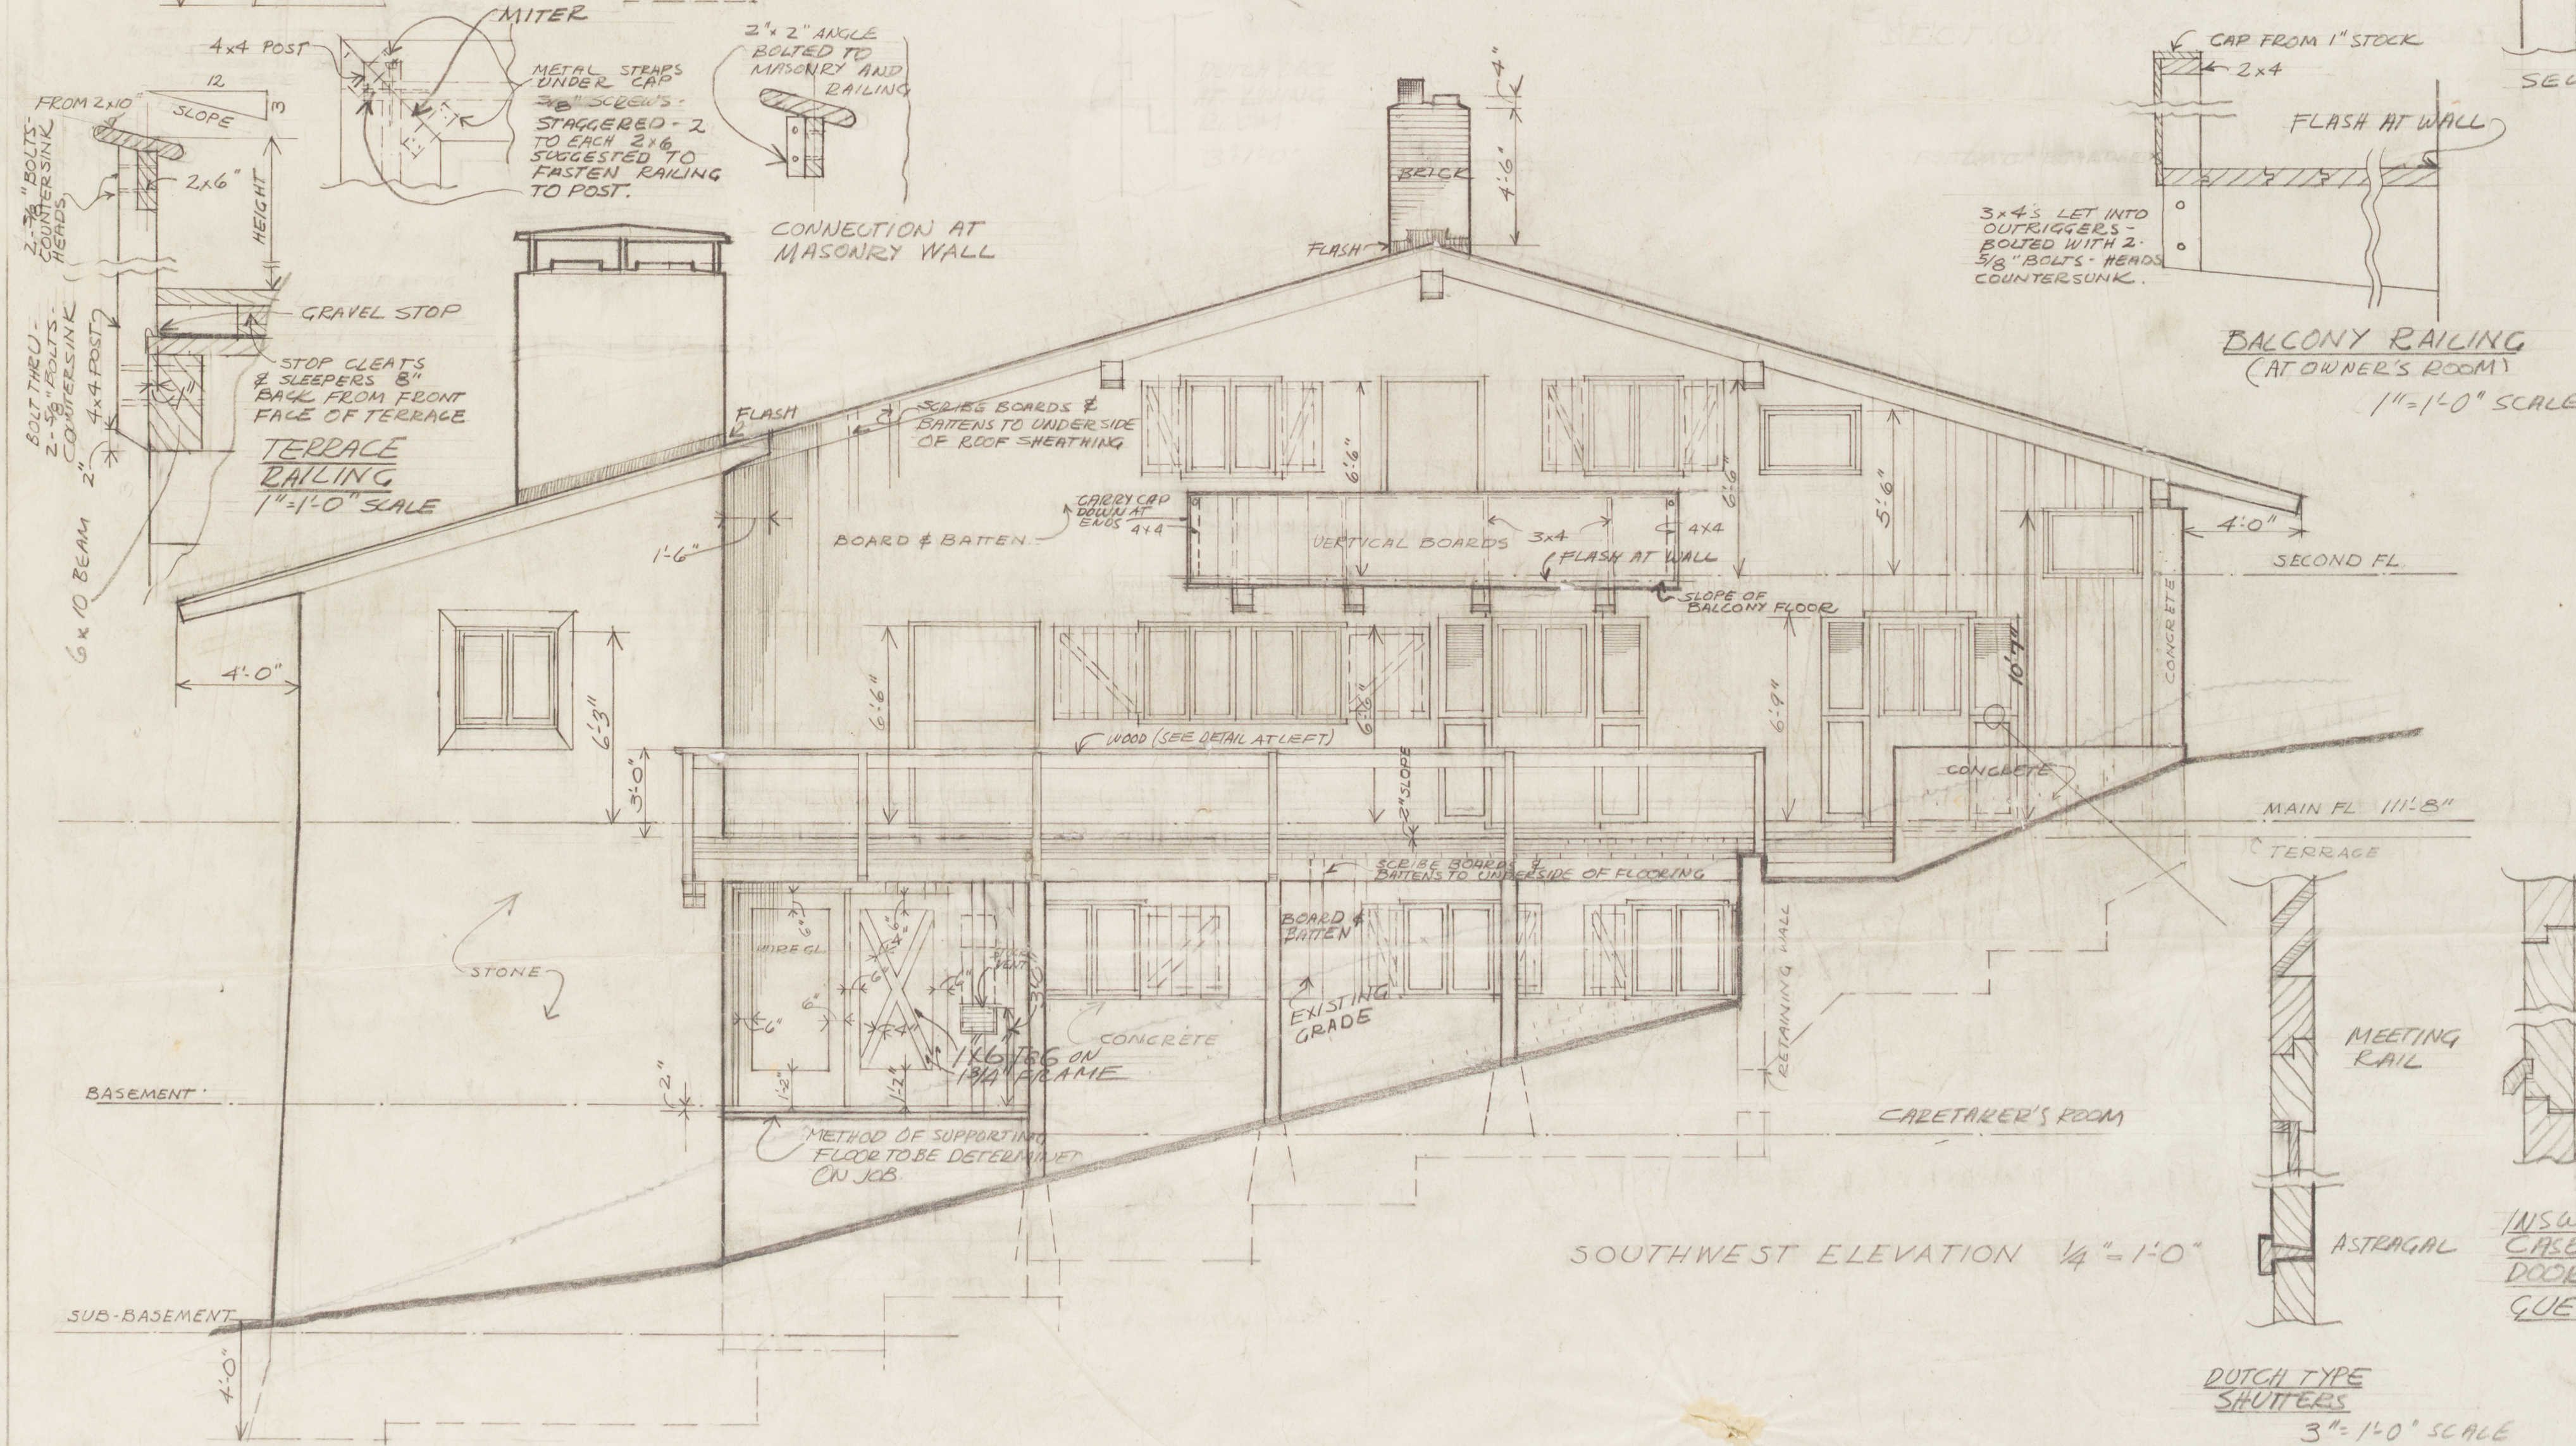
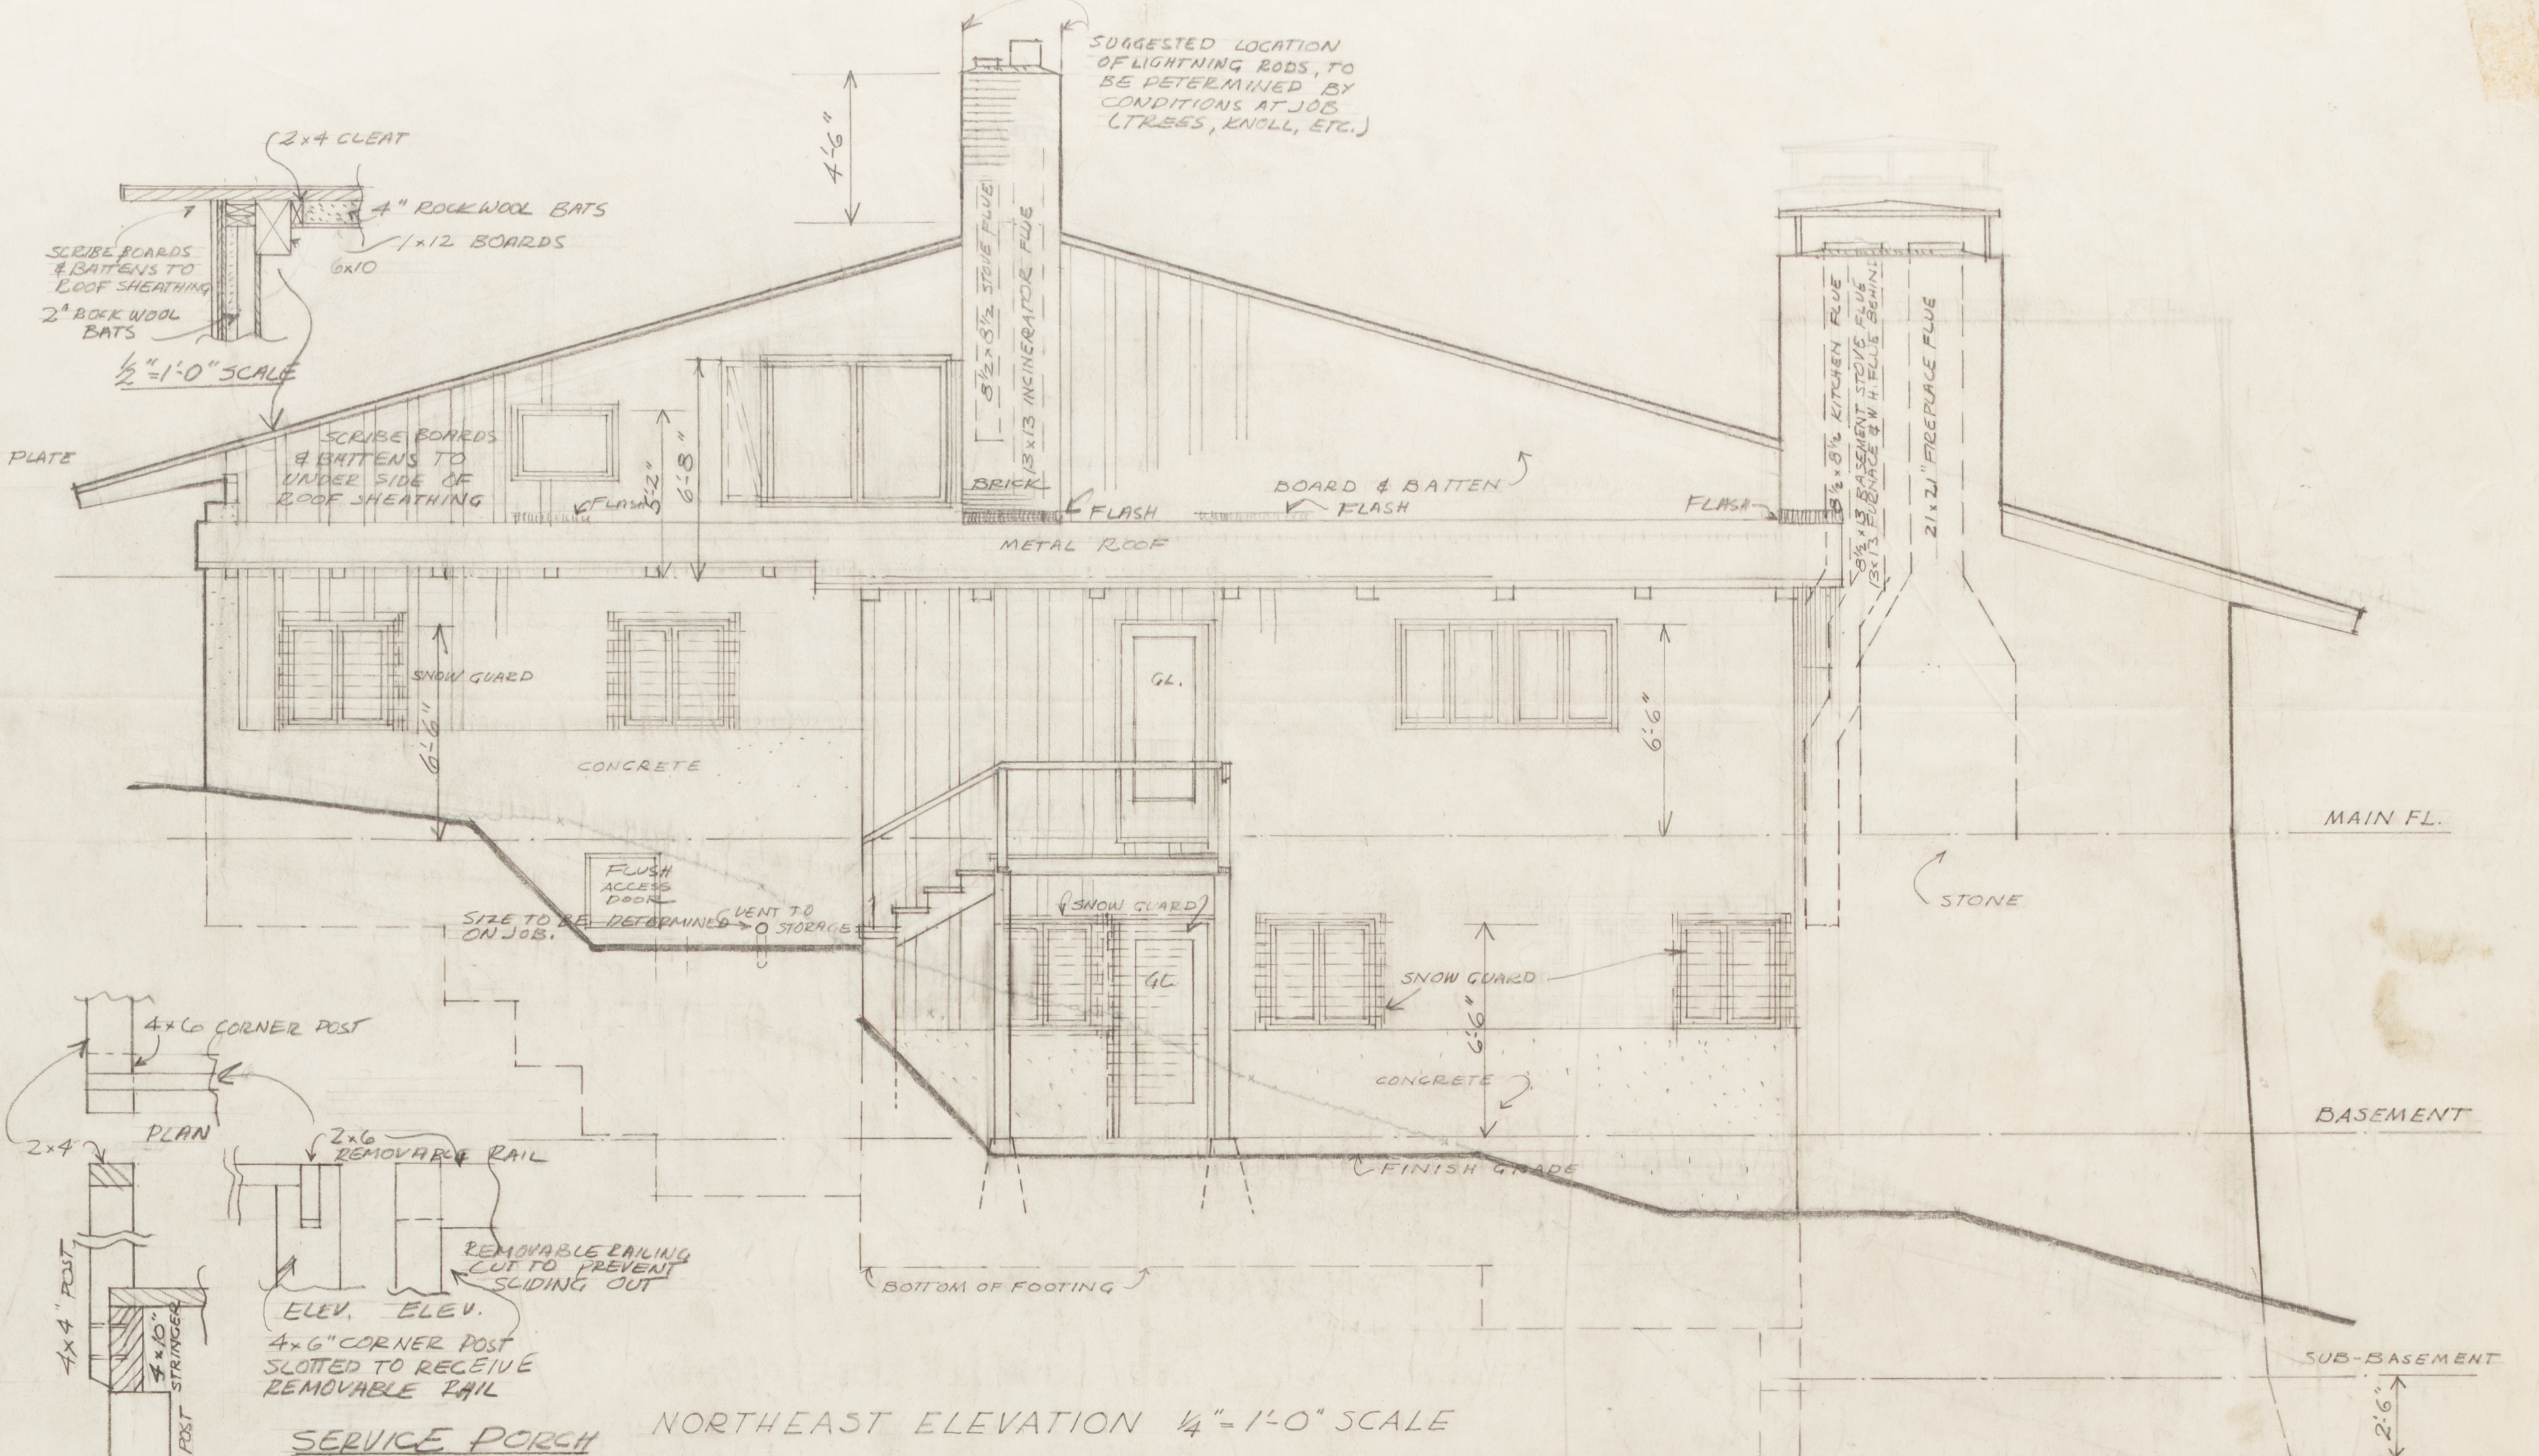


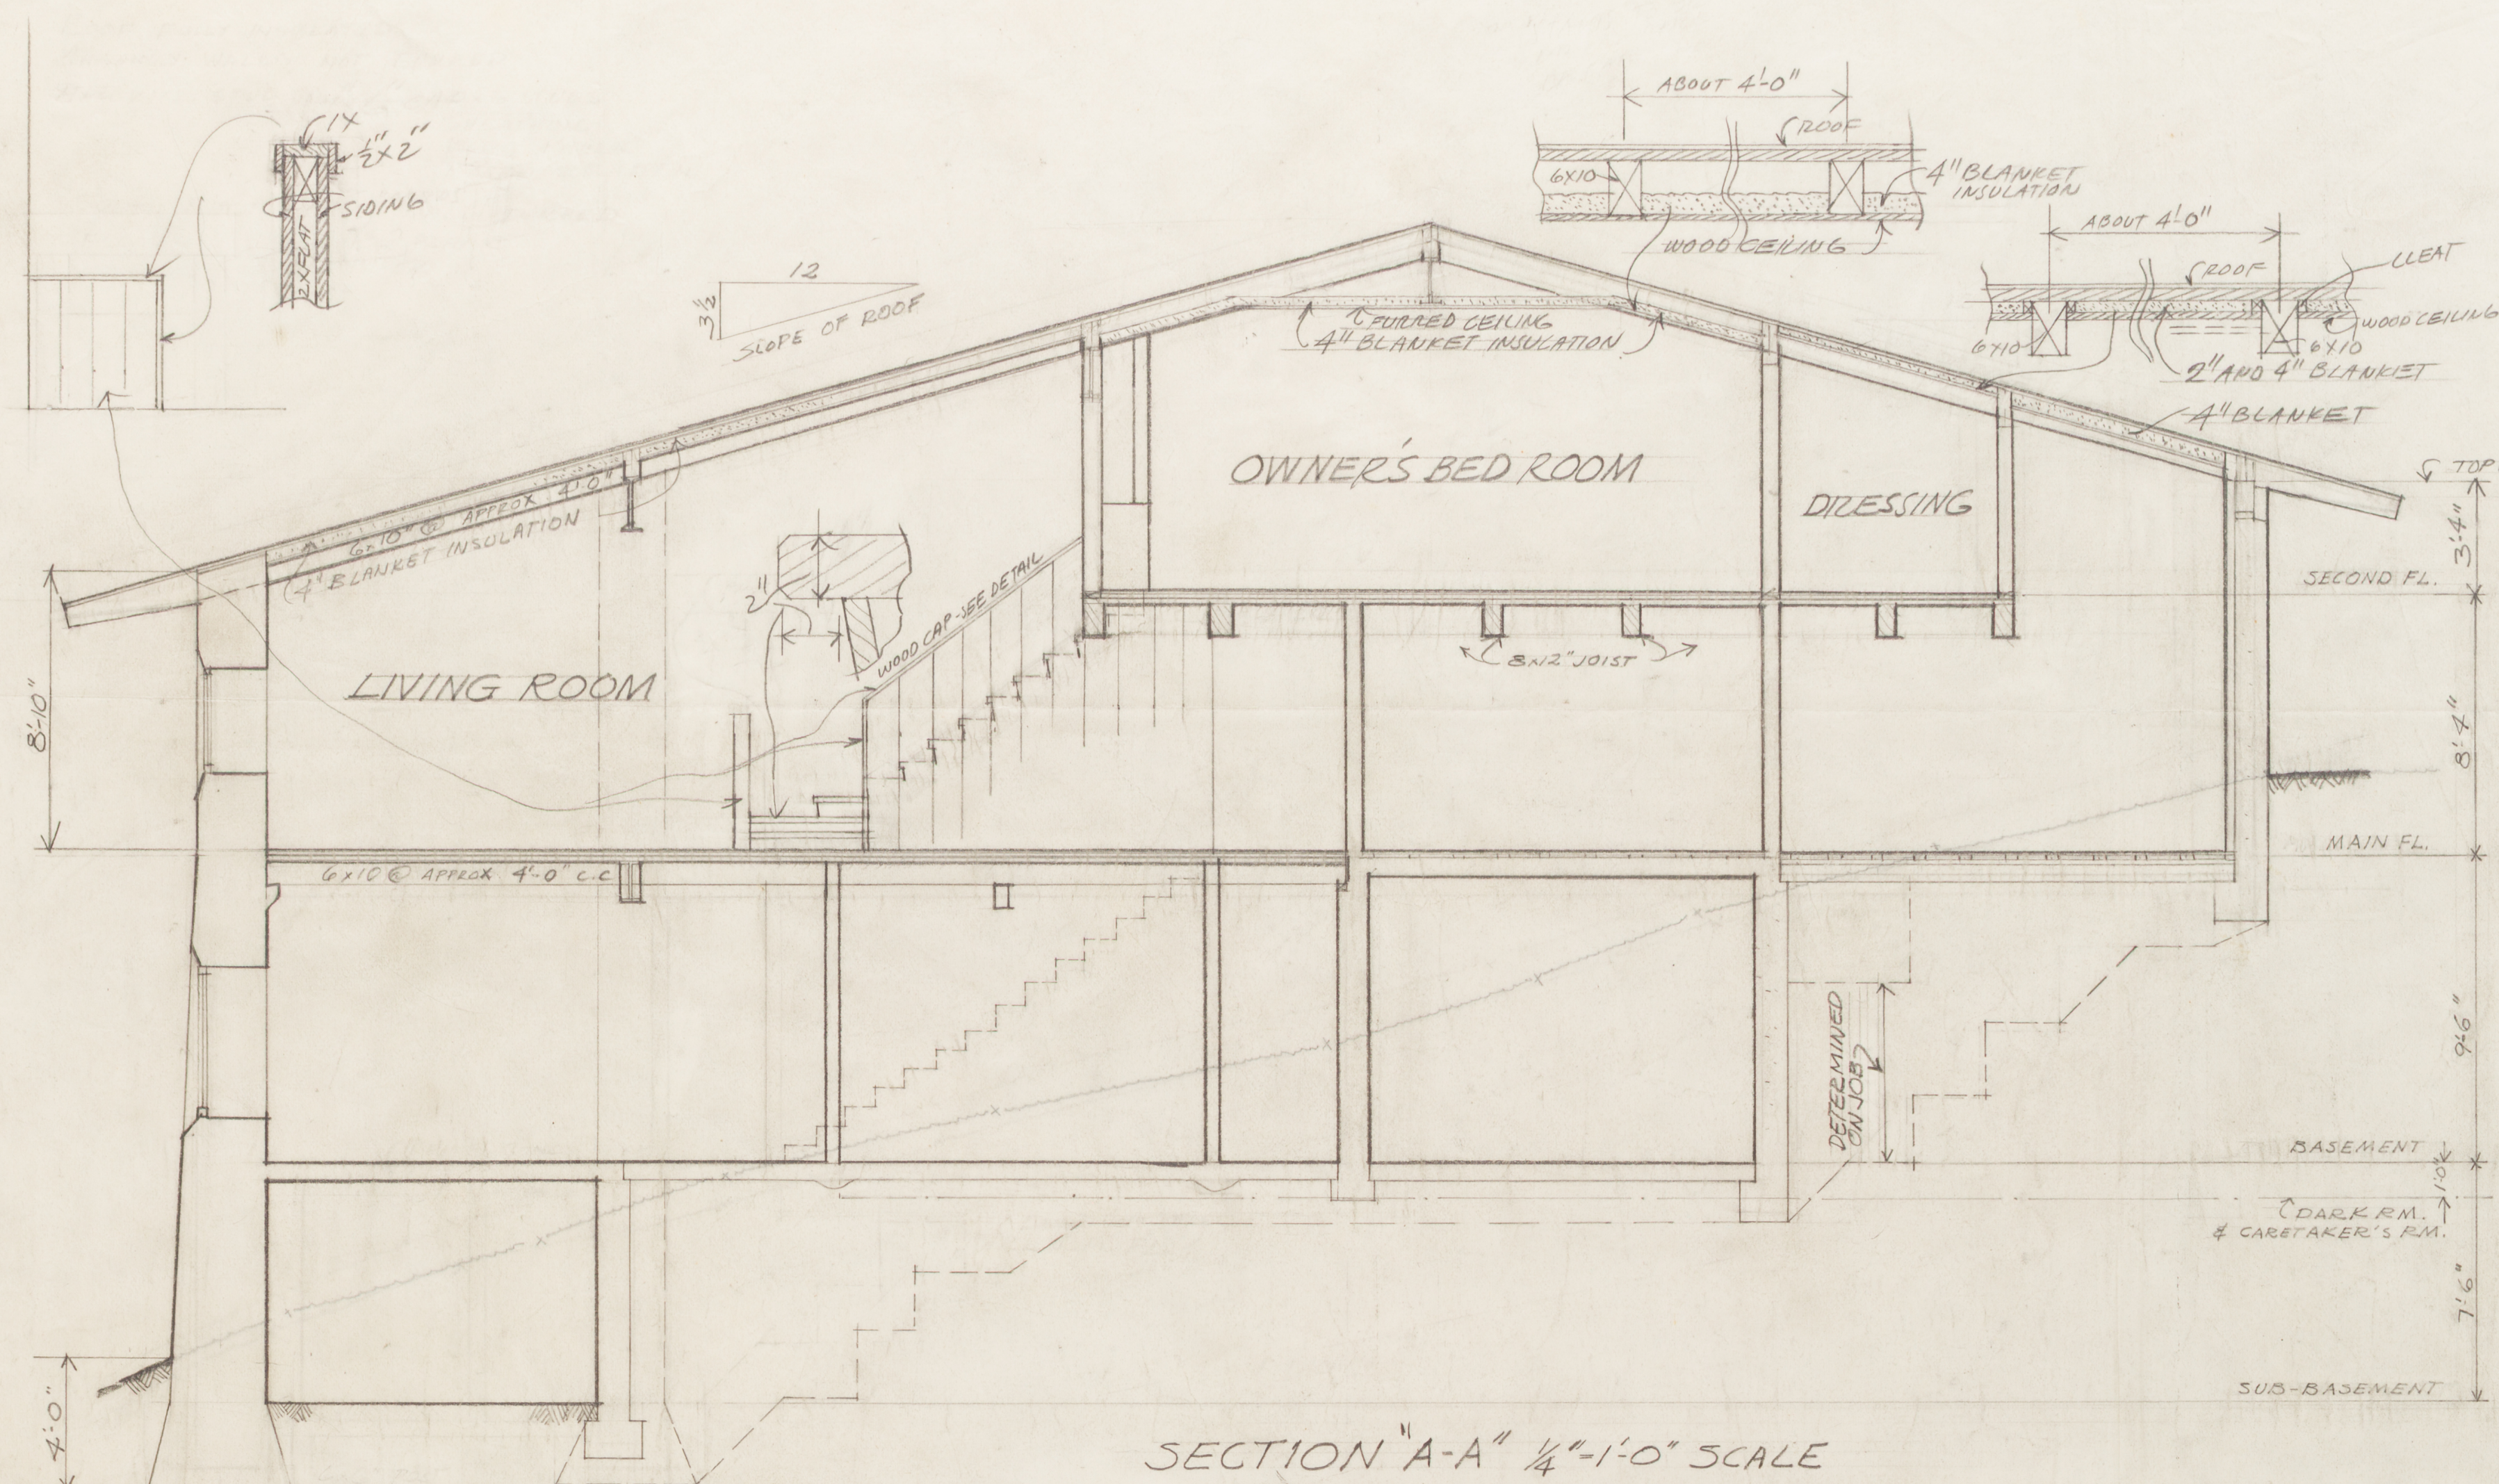

SKI LODGE FOR MR. JEROME HILL PLACER CO. CALIF.		
DRAWN J.P.O.	WILLIAM WILSON WURSTER ARCHITECT 280 CALIFORNIA STREET SAN FRANCISCO, CALIFORNIA	JOB 4/51
DATE OCT. 17 1941	SECTION ELEVATIONS	SHEET # 5

PRINT TO STOCKHOLM & SONS
AUG. 21, 1952