
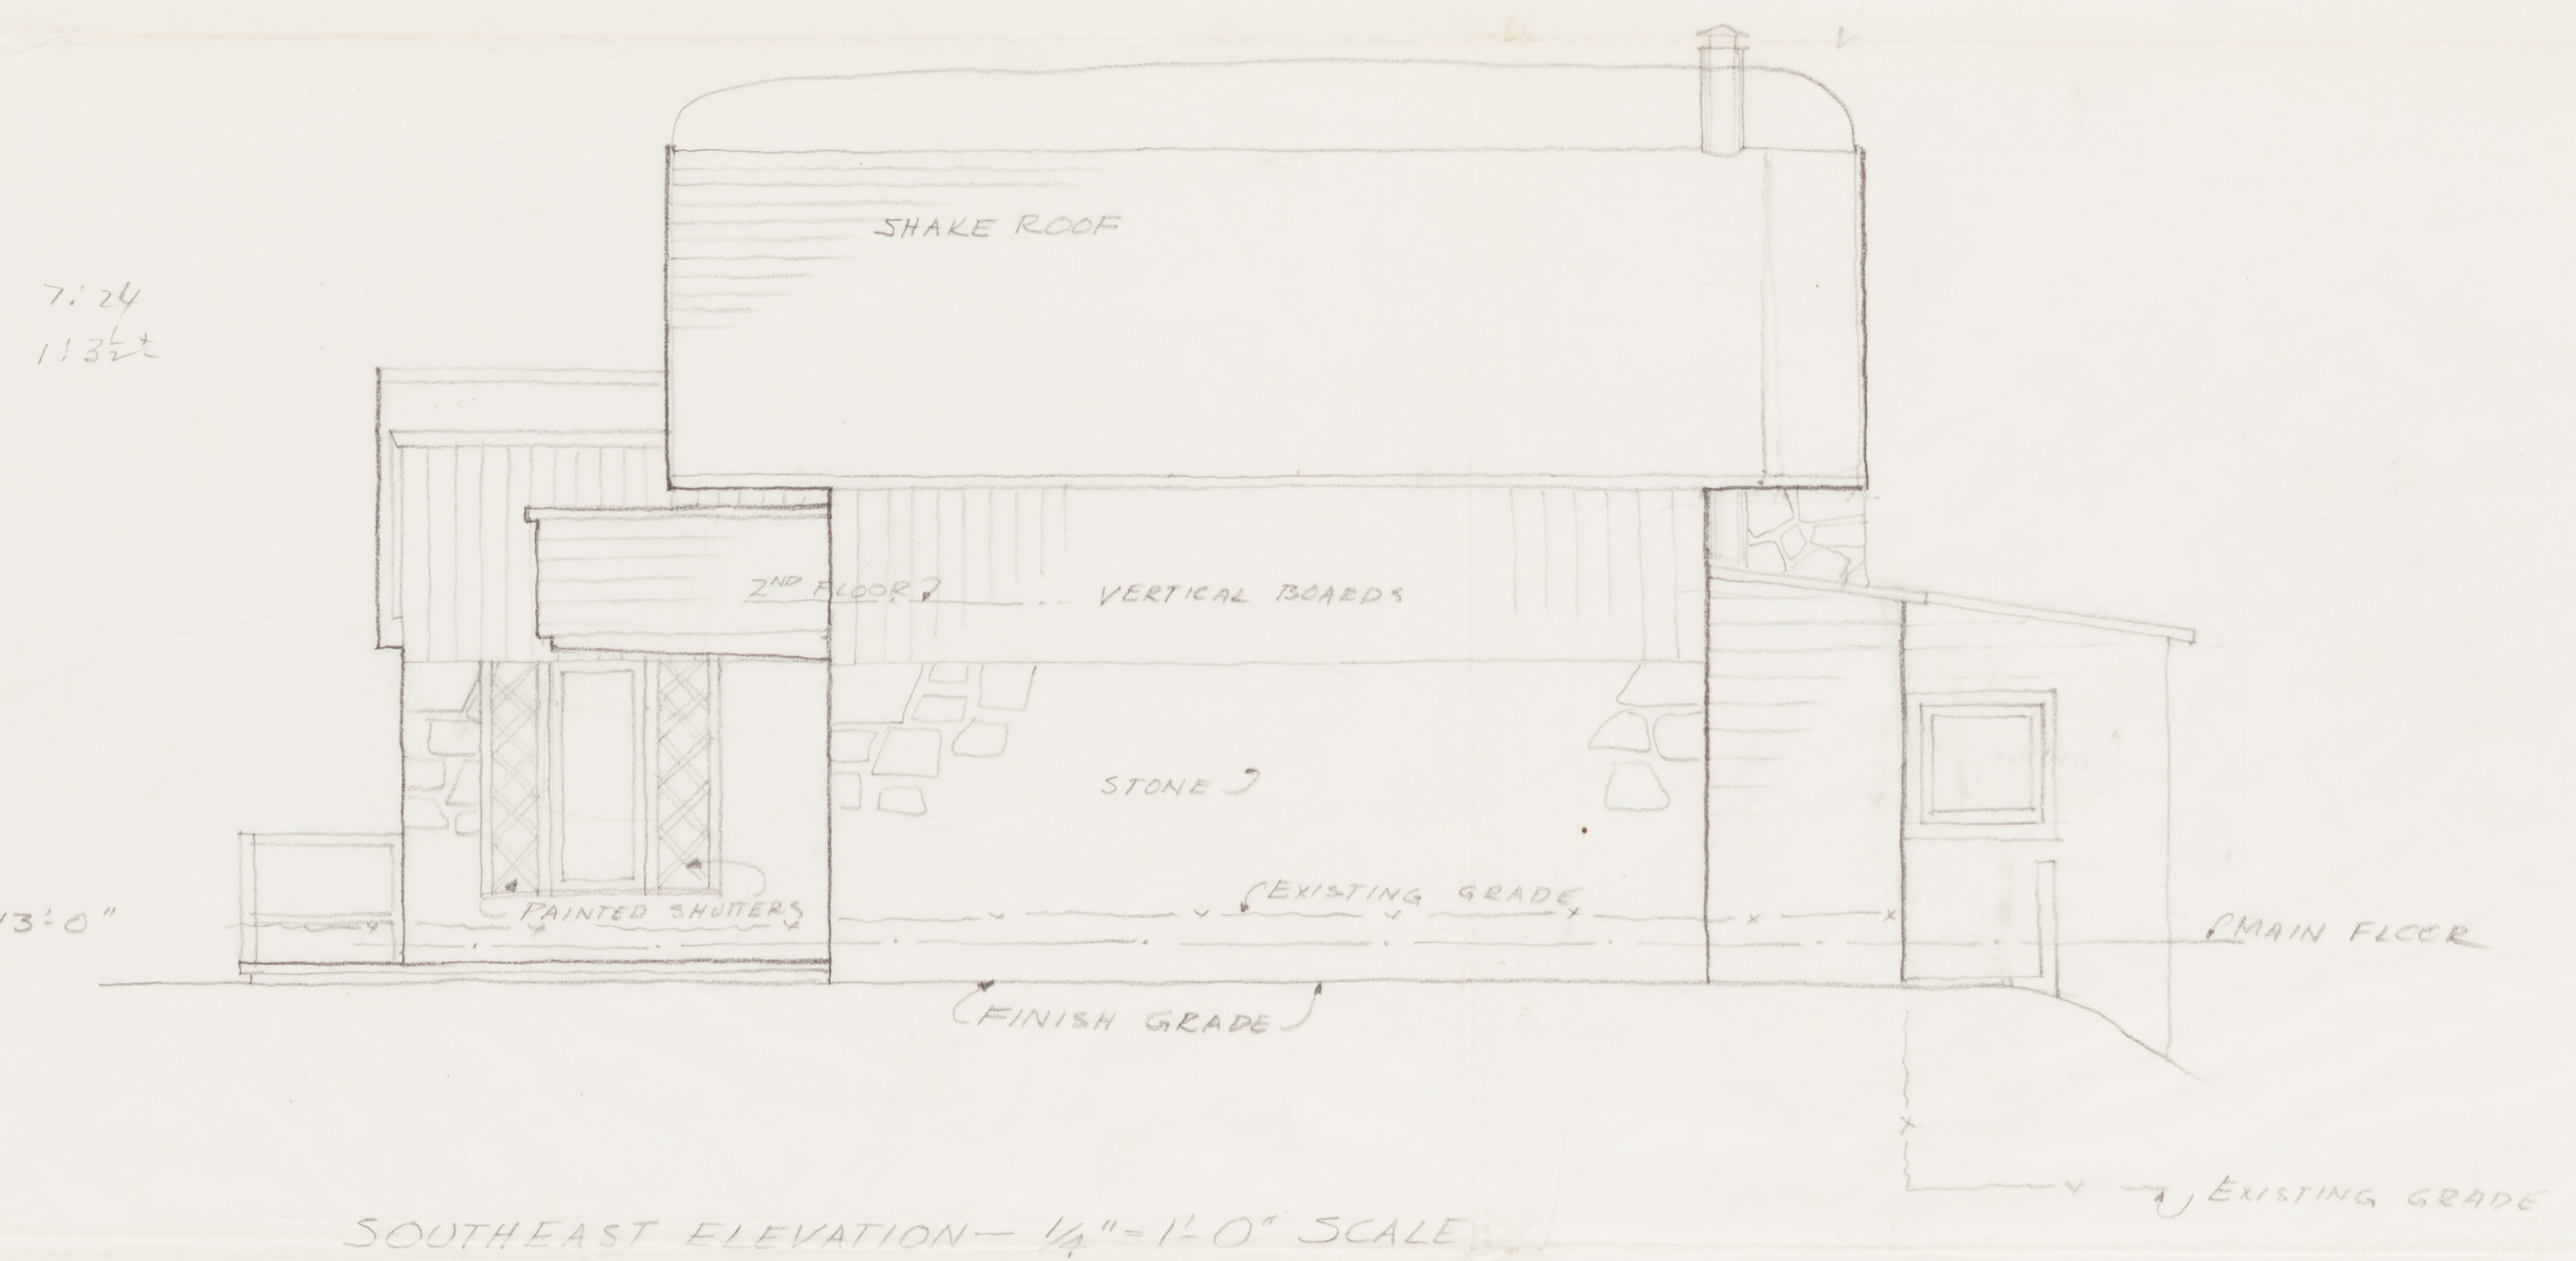
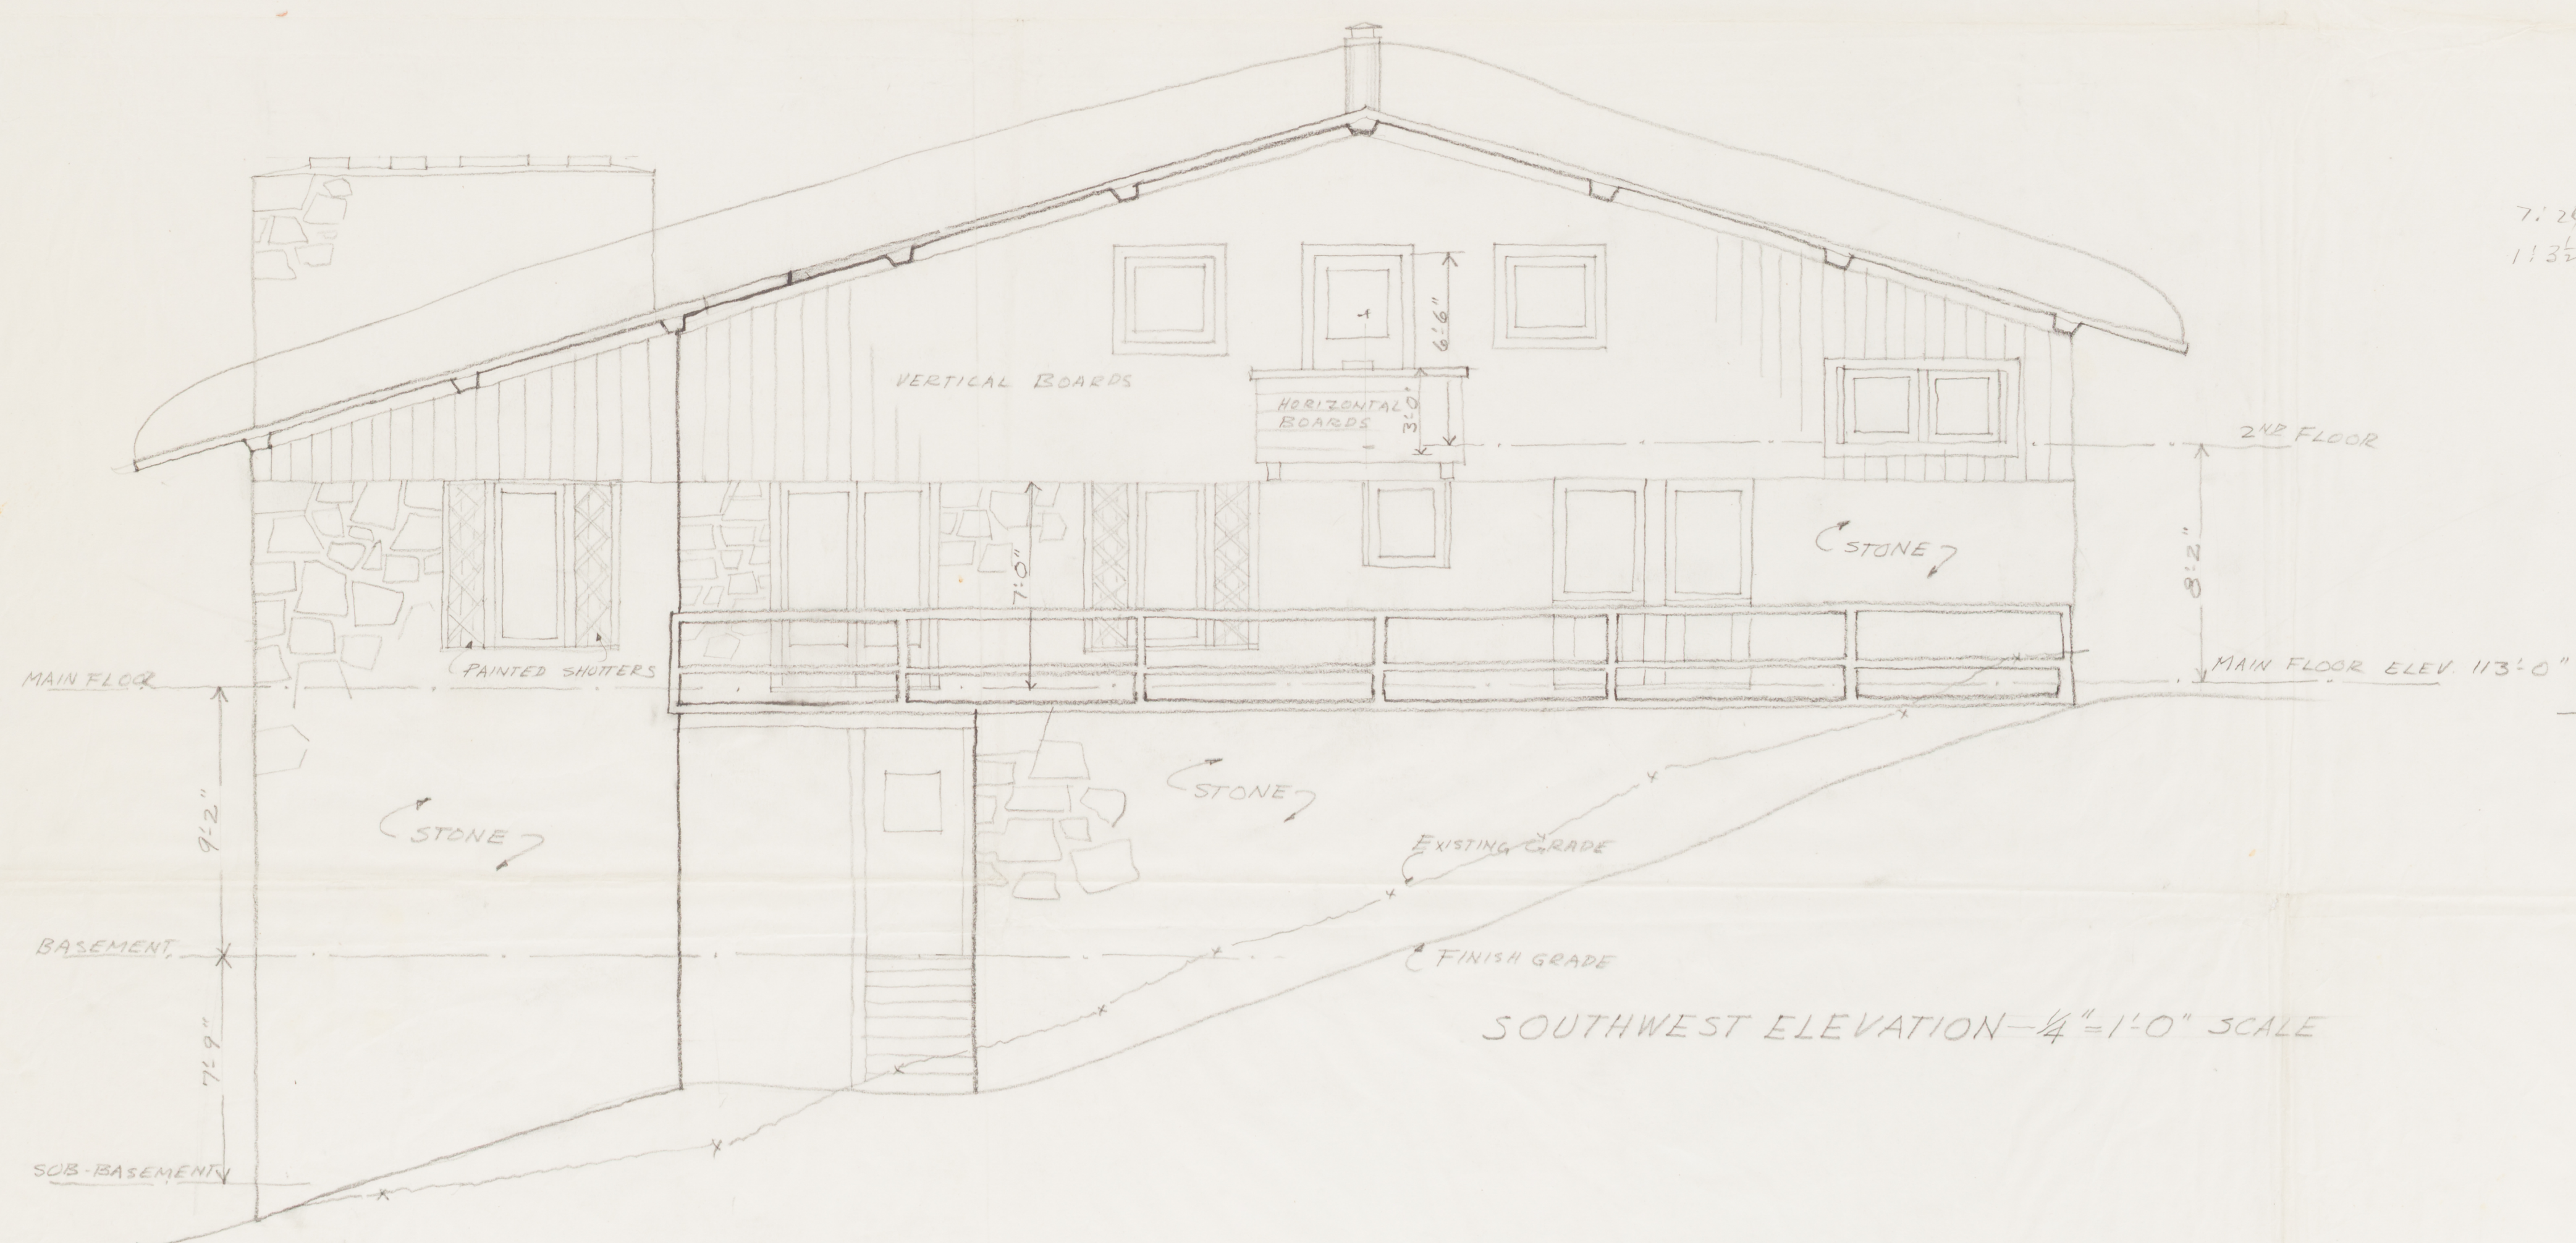
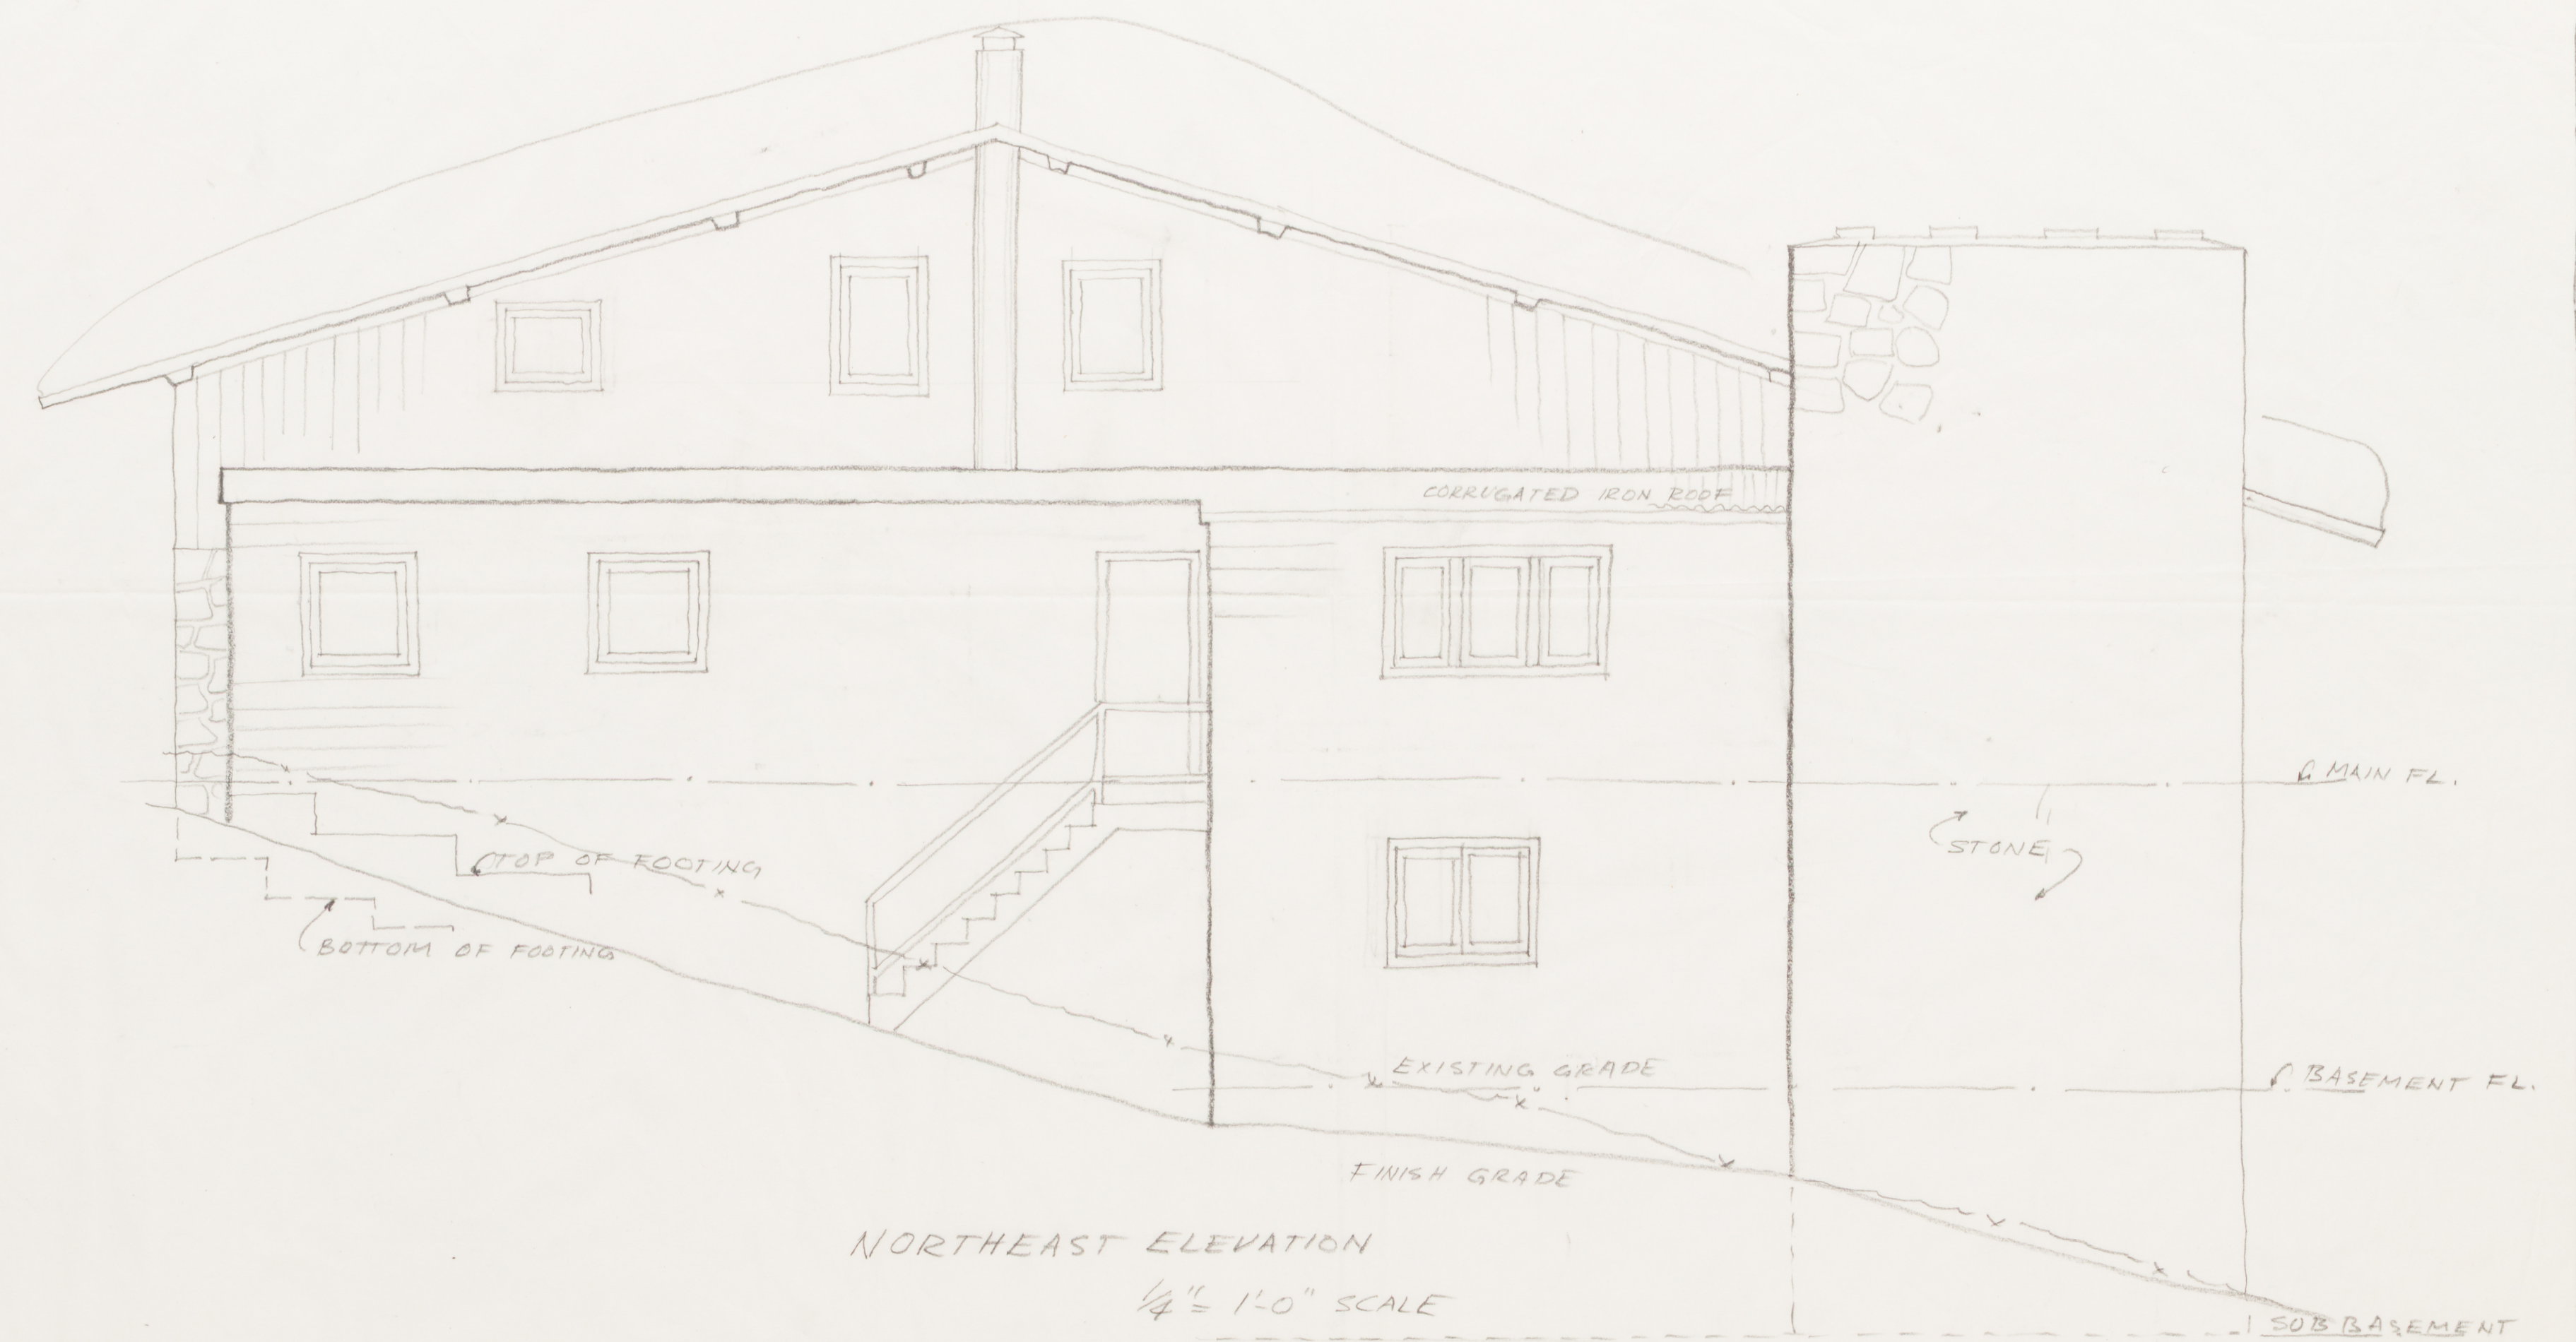


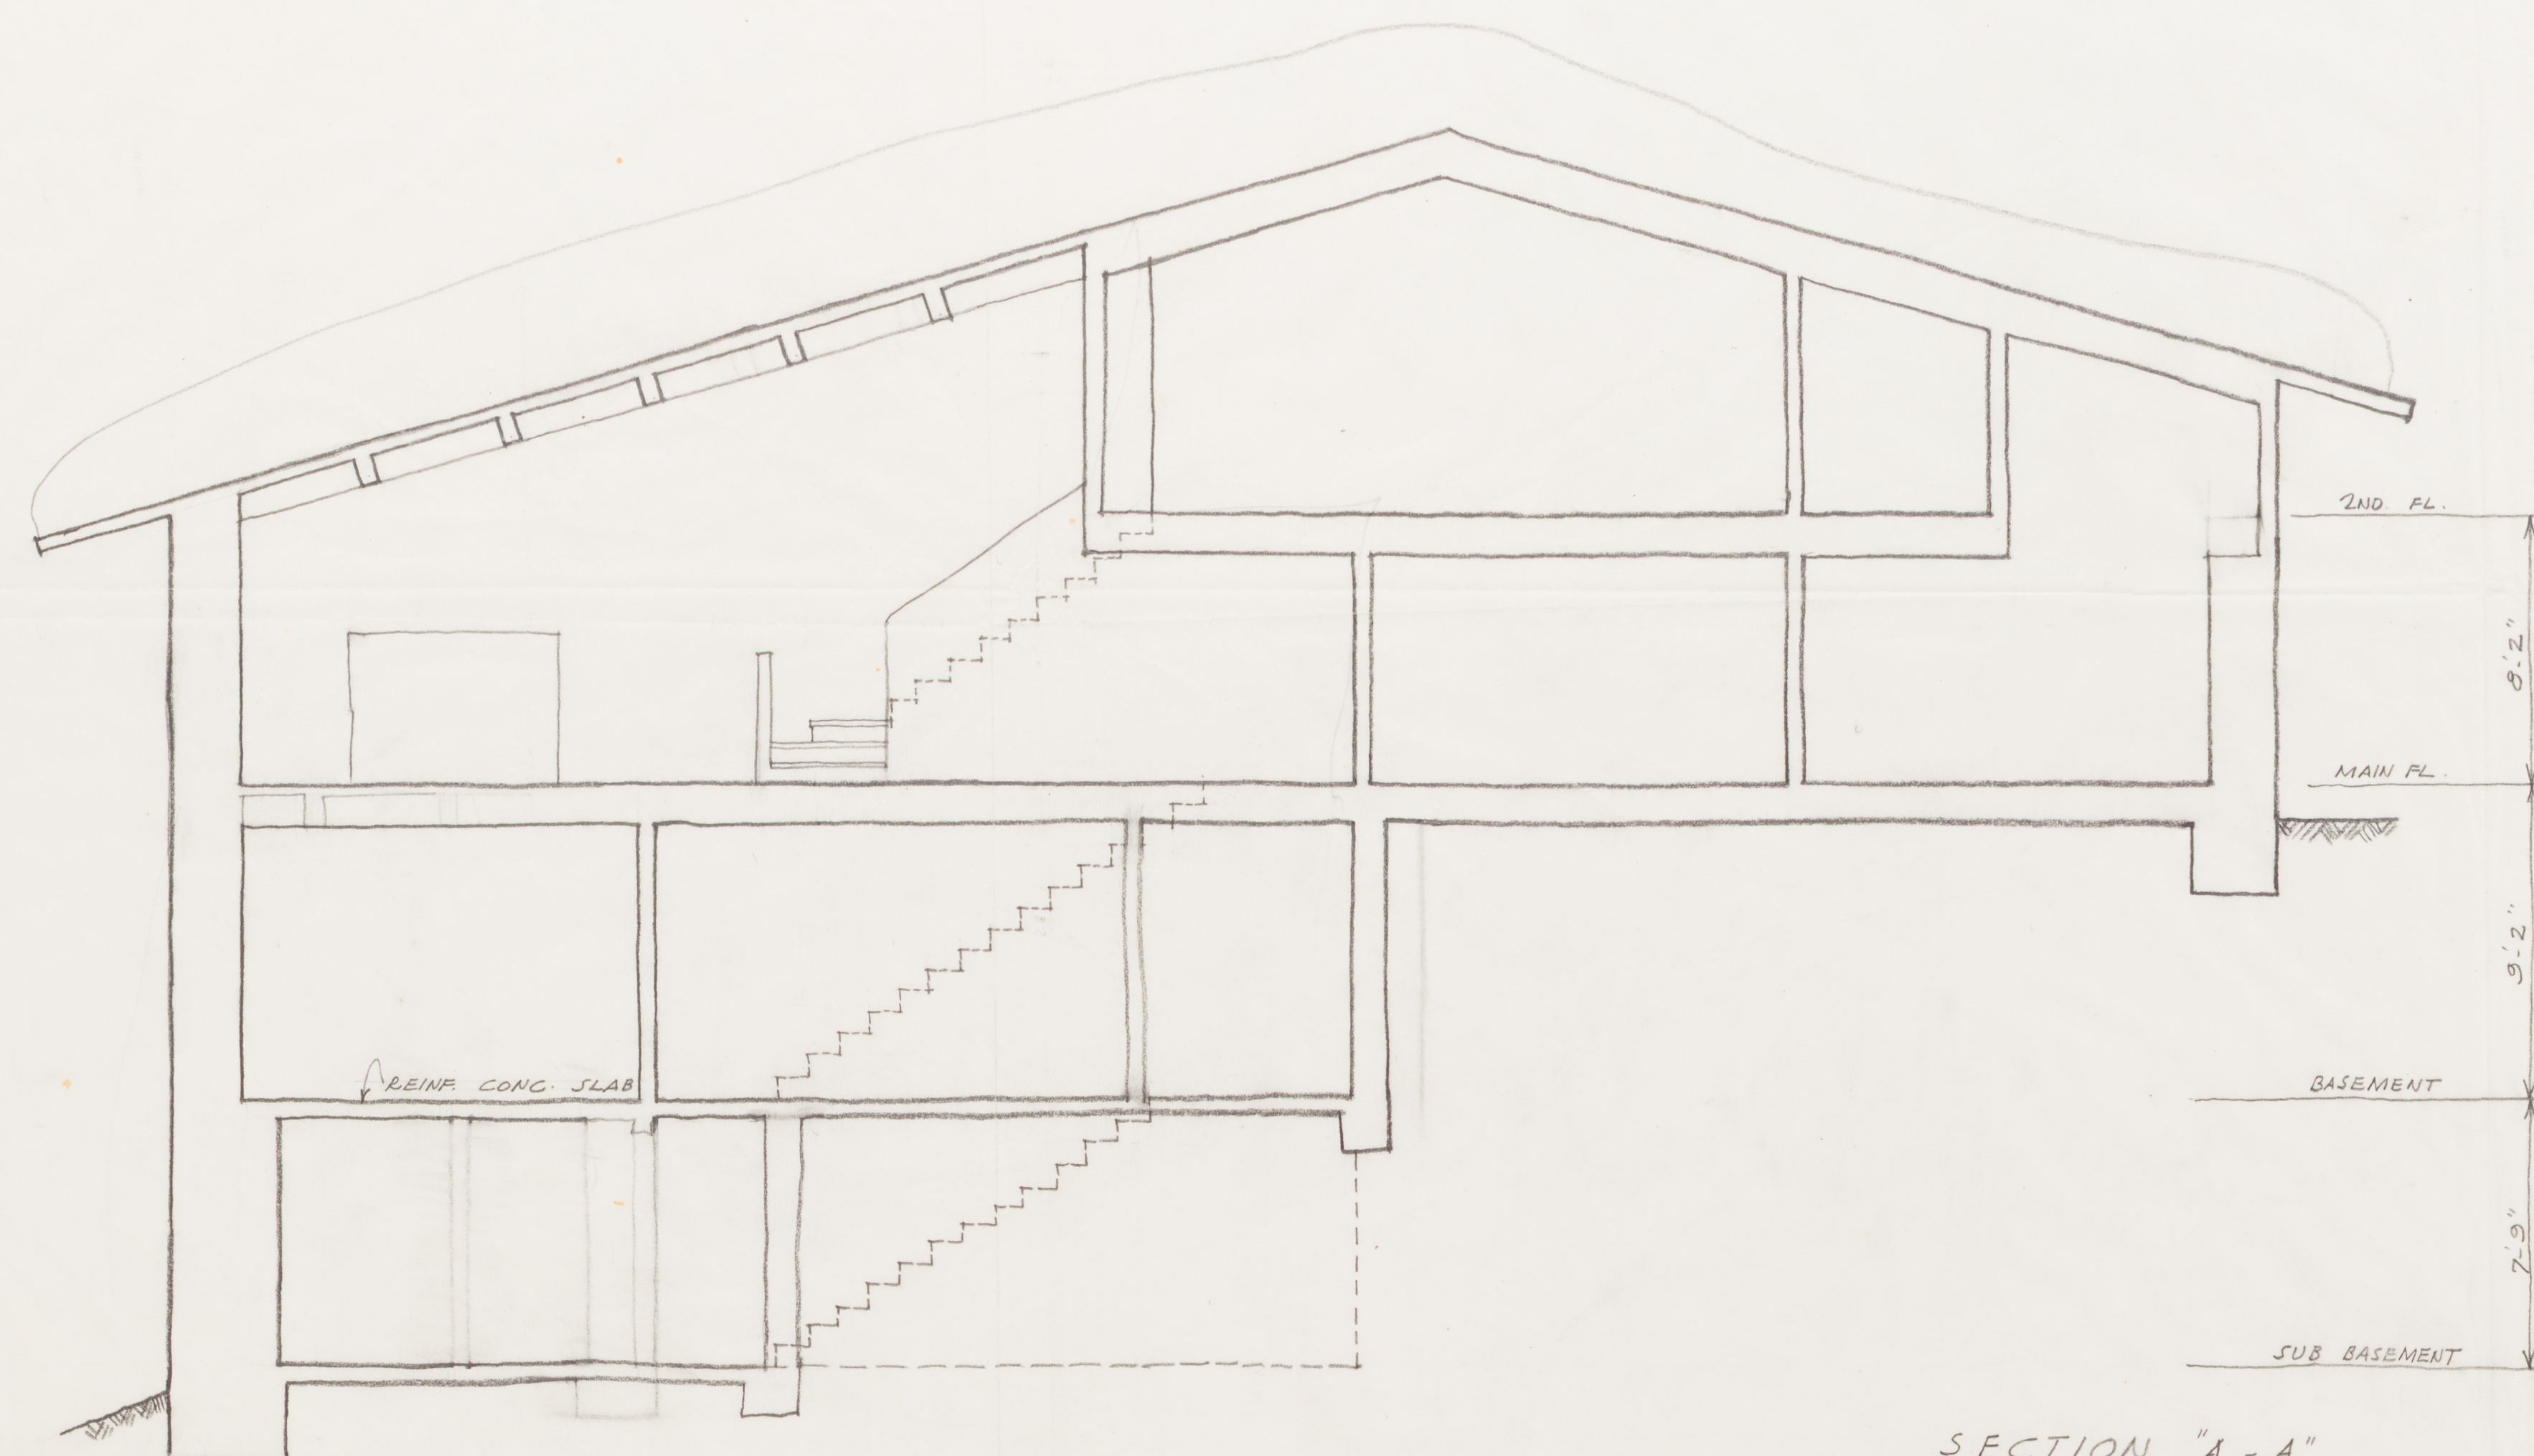

SKI LODGE FOR MR. JEROME HILL PLACER CO. CALIF.		
DRAWN J.W.	WILLIAM WILSON WURSTER ARCHITECT 200 CALIFORNIA STREET SAN FRANCISCO, CALIFORNIA	JOB #4151
DATE JUL 19, 1941	ELEVATIONS SECTION	SHEET# 5