
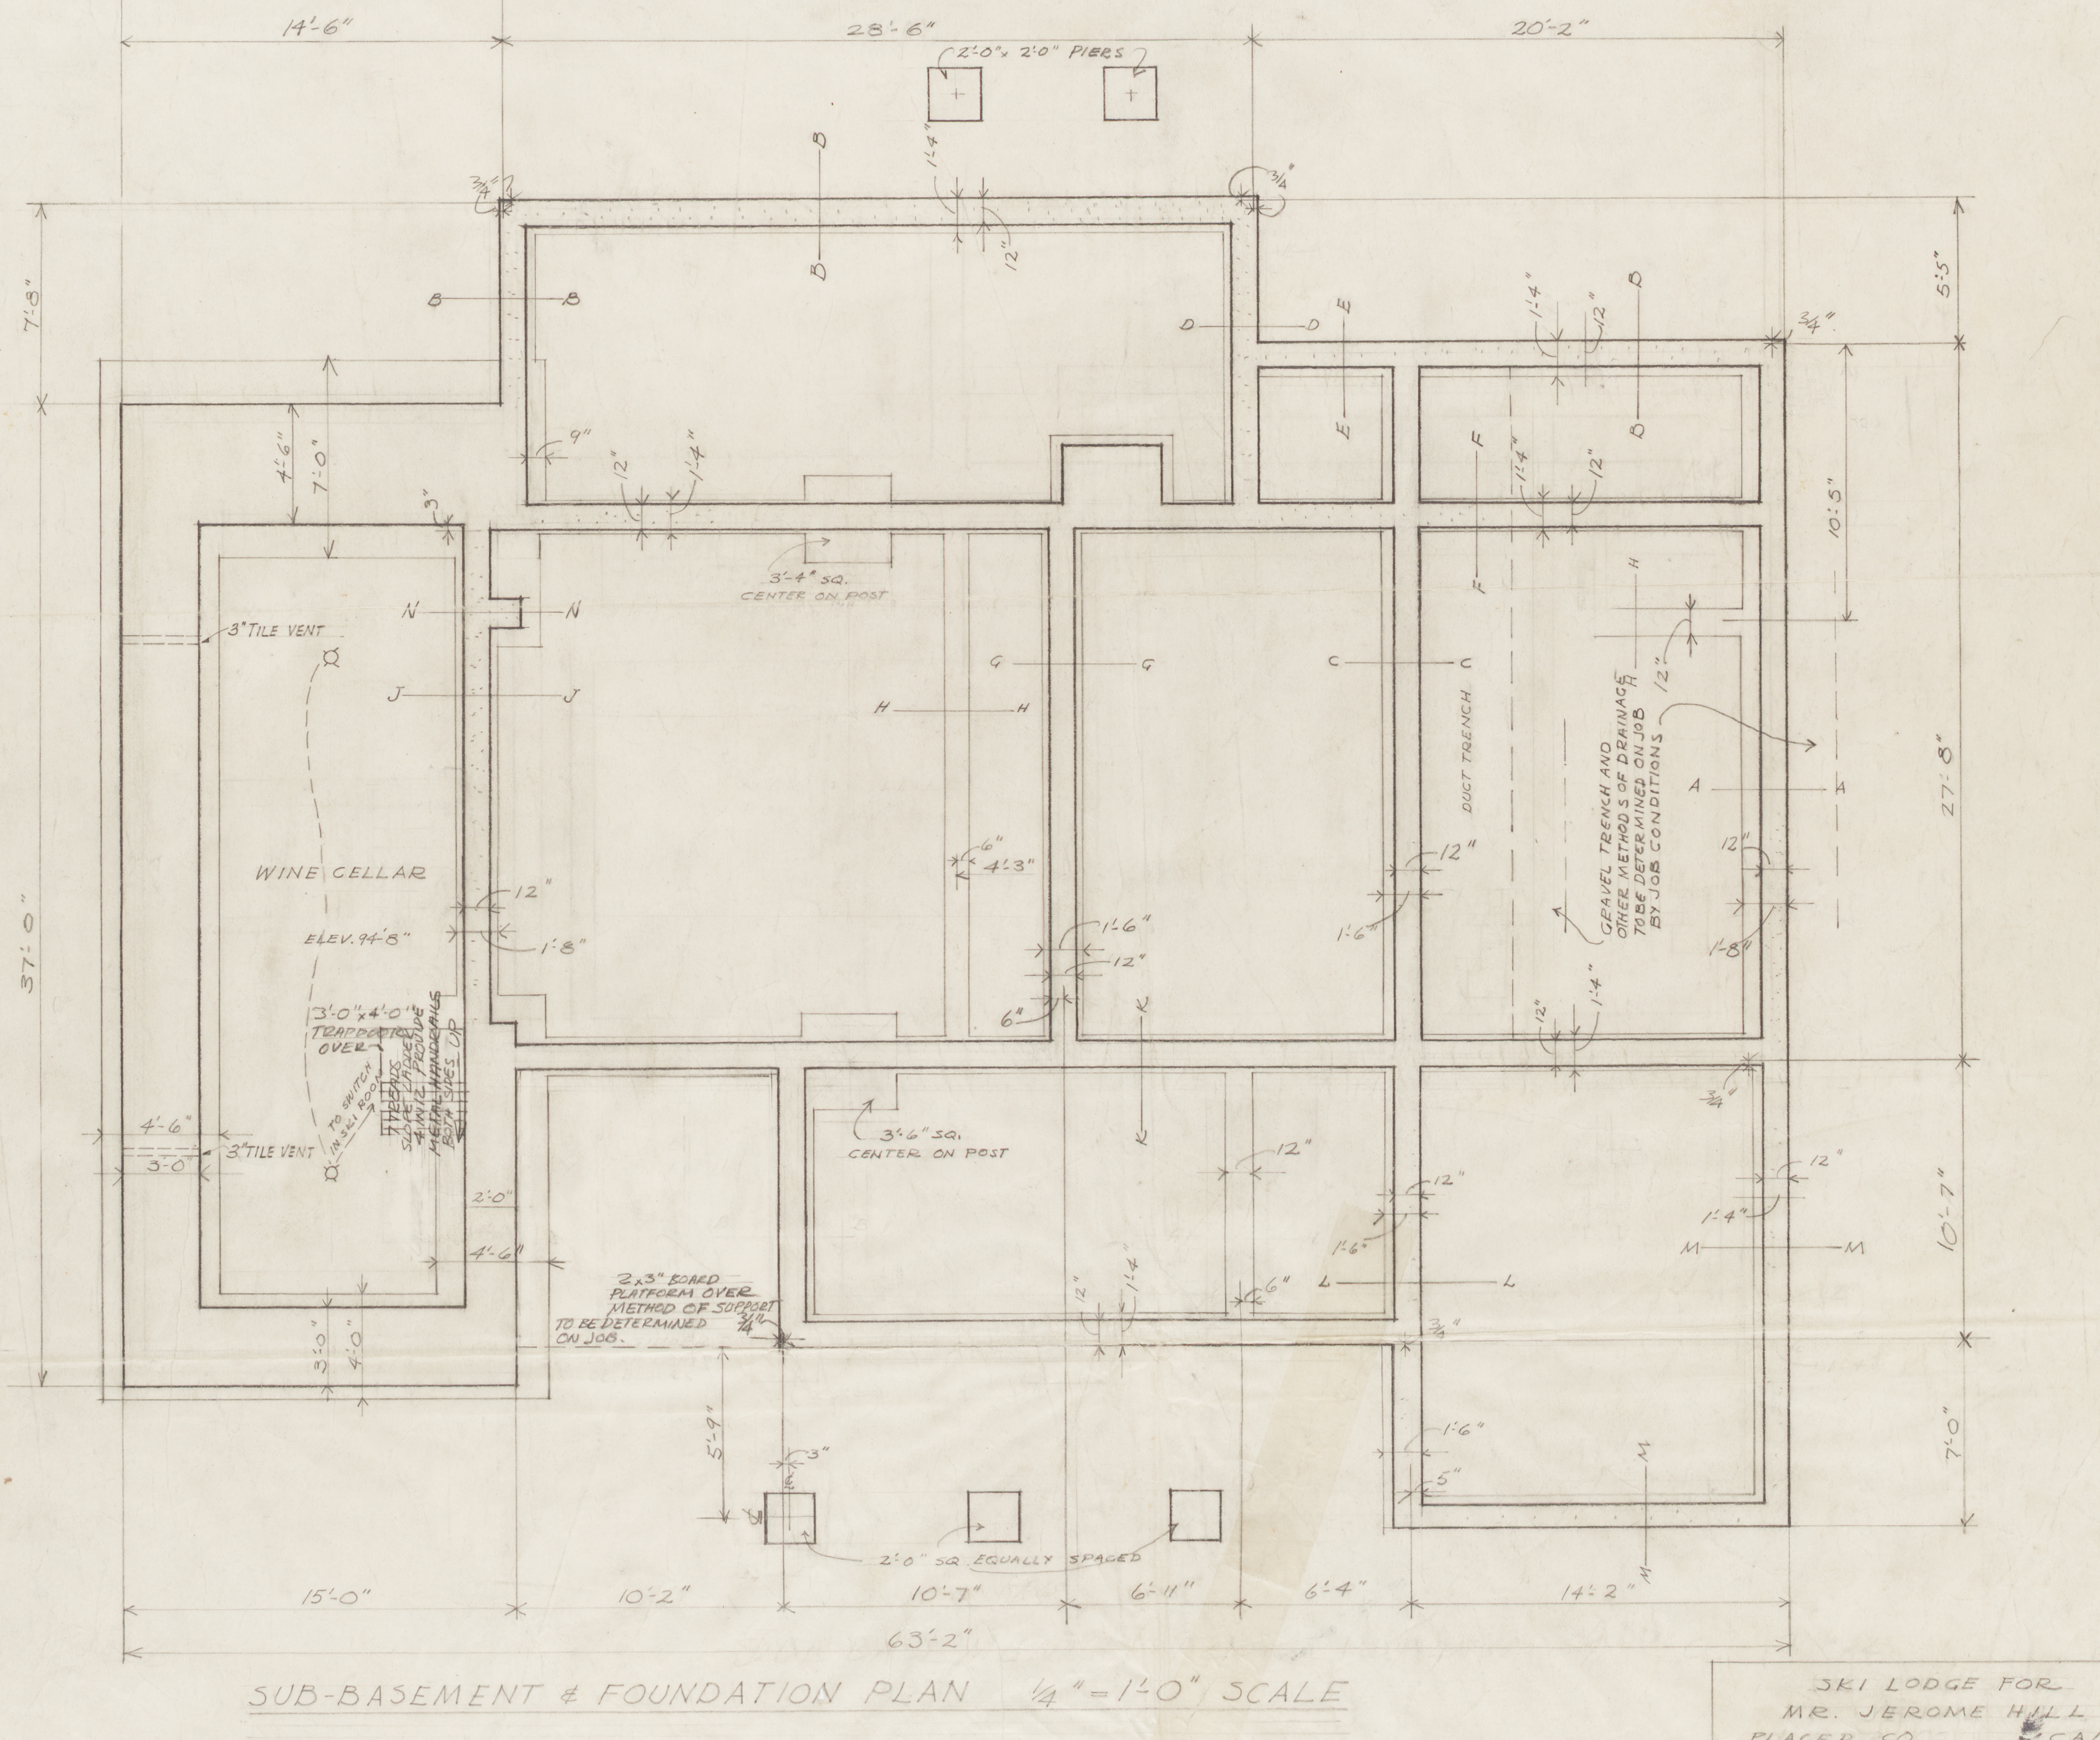
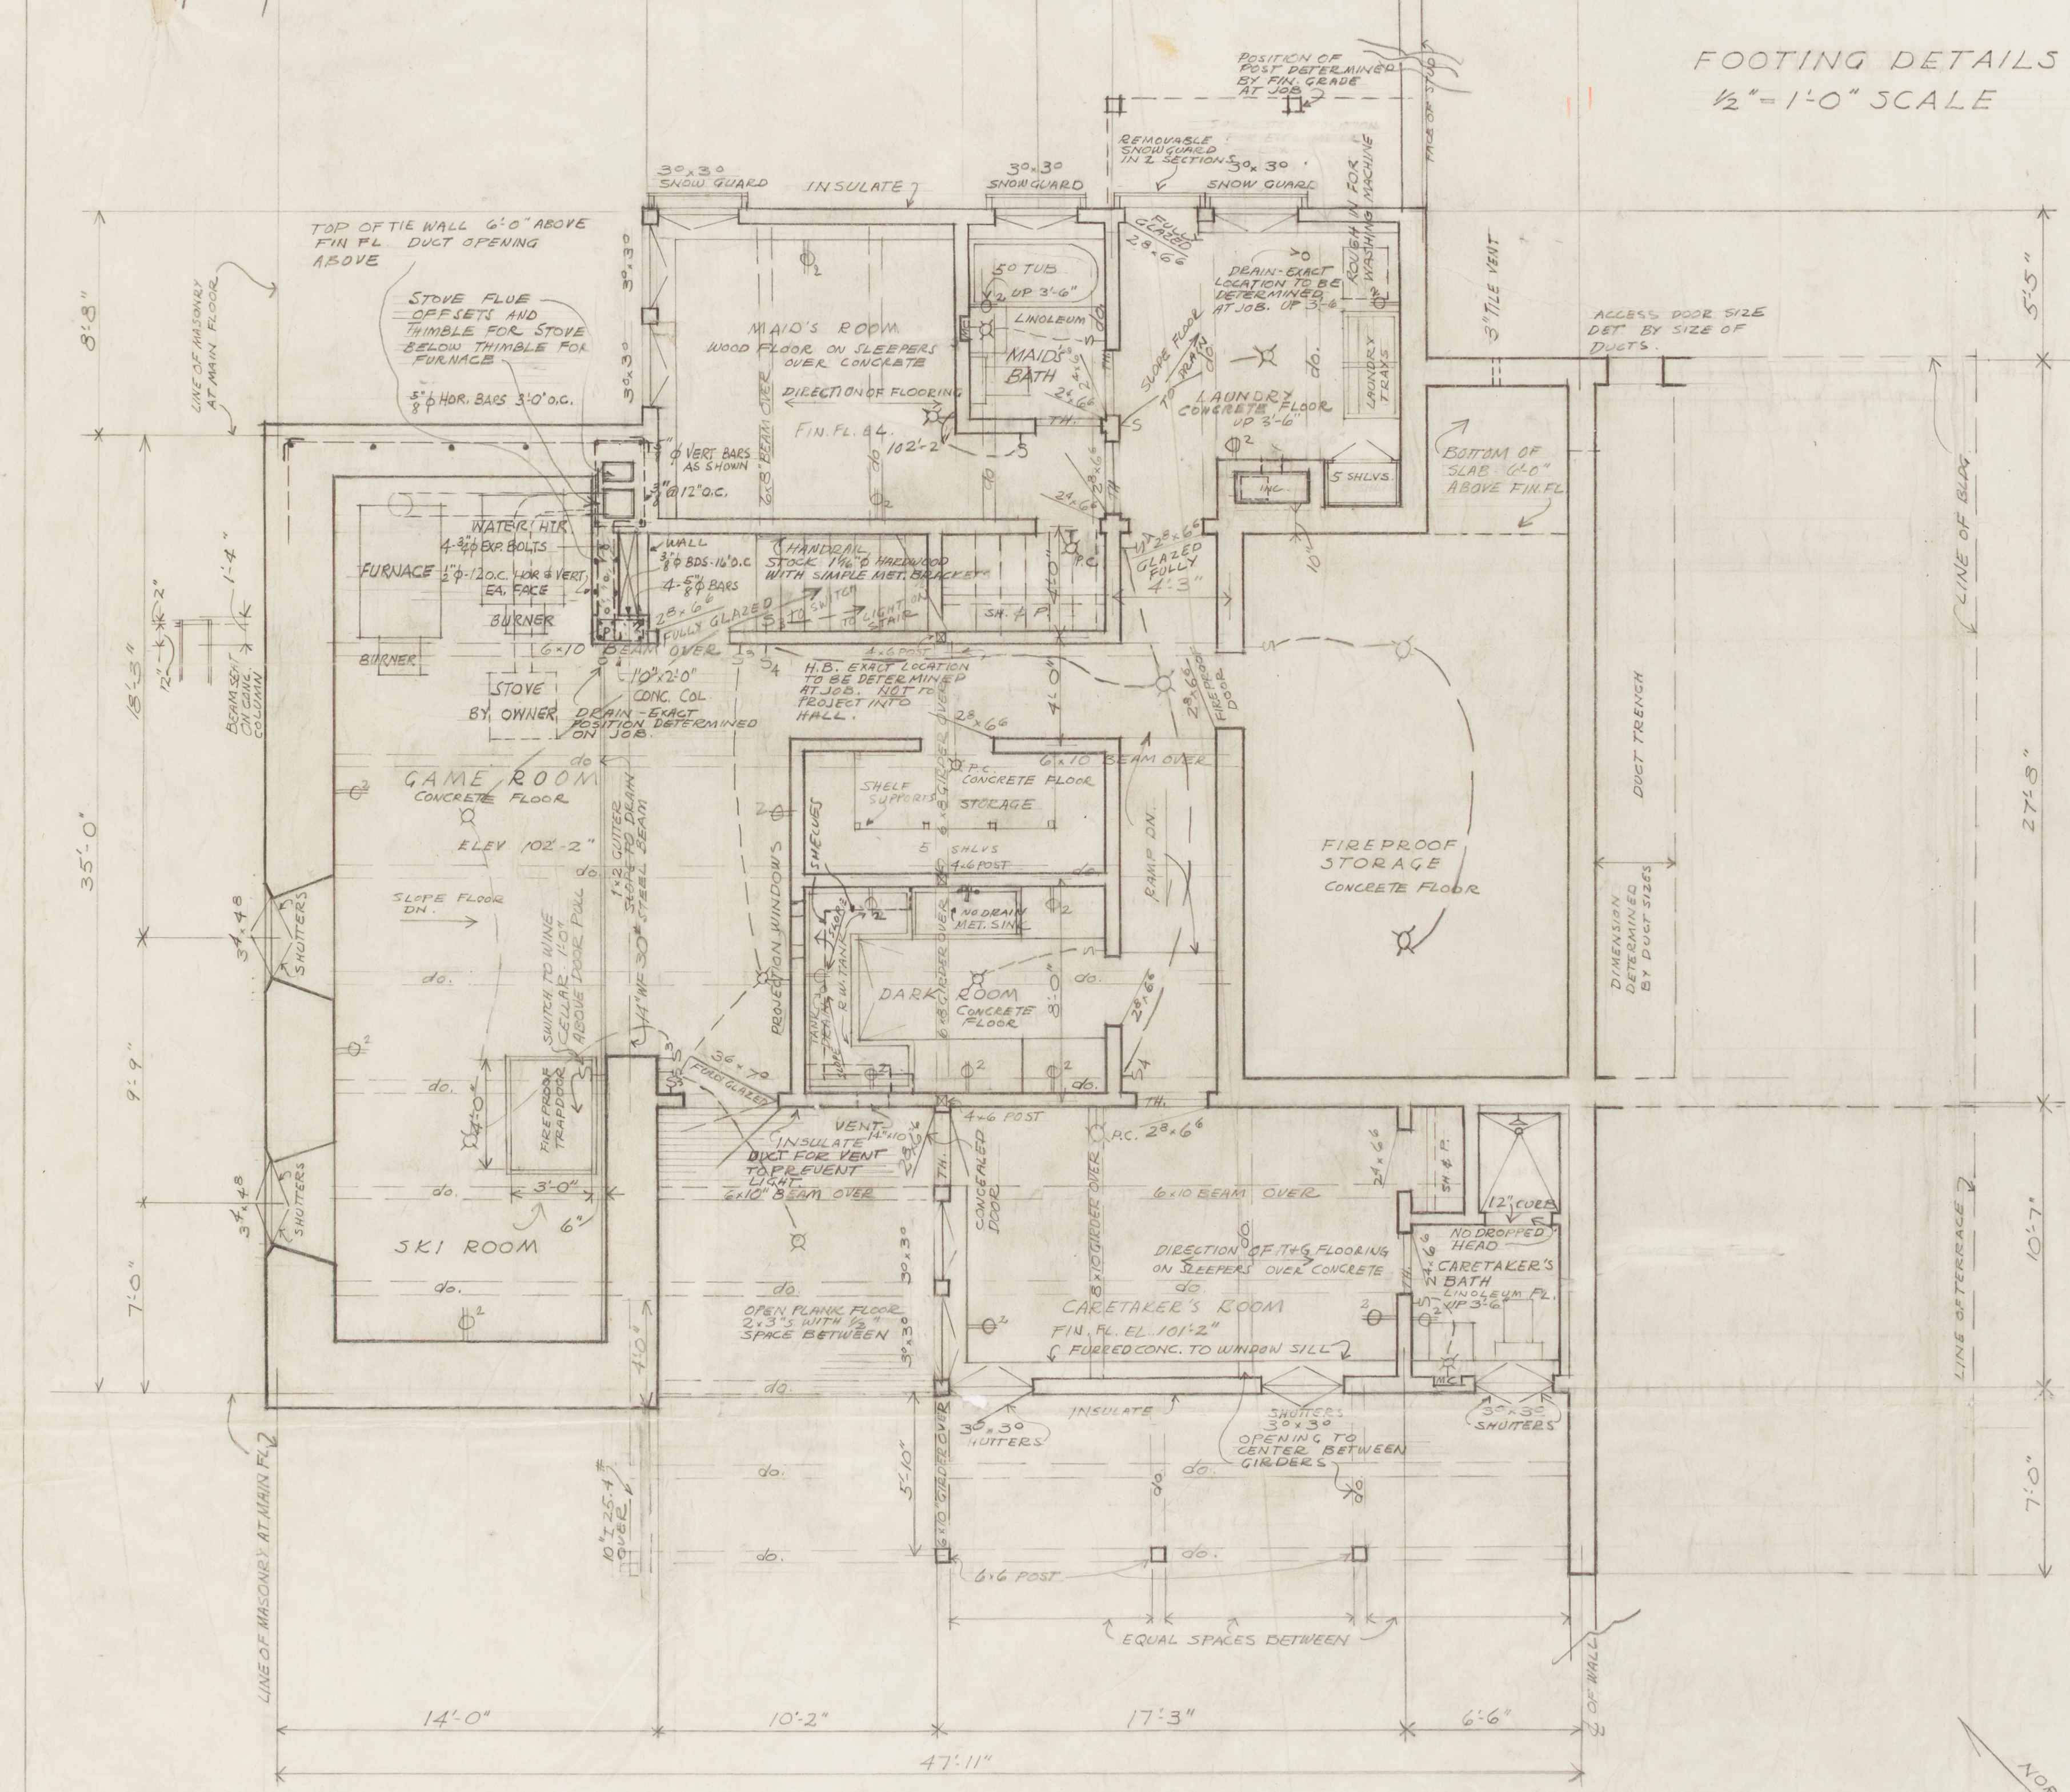
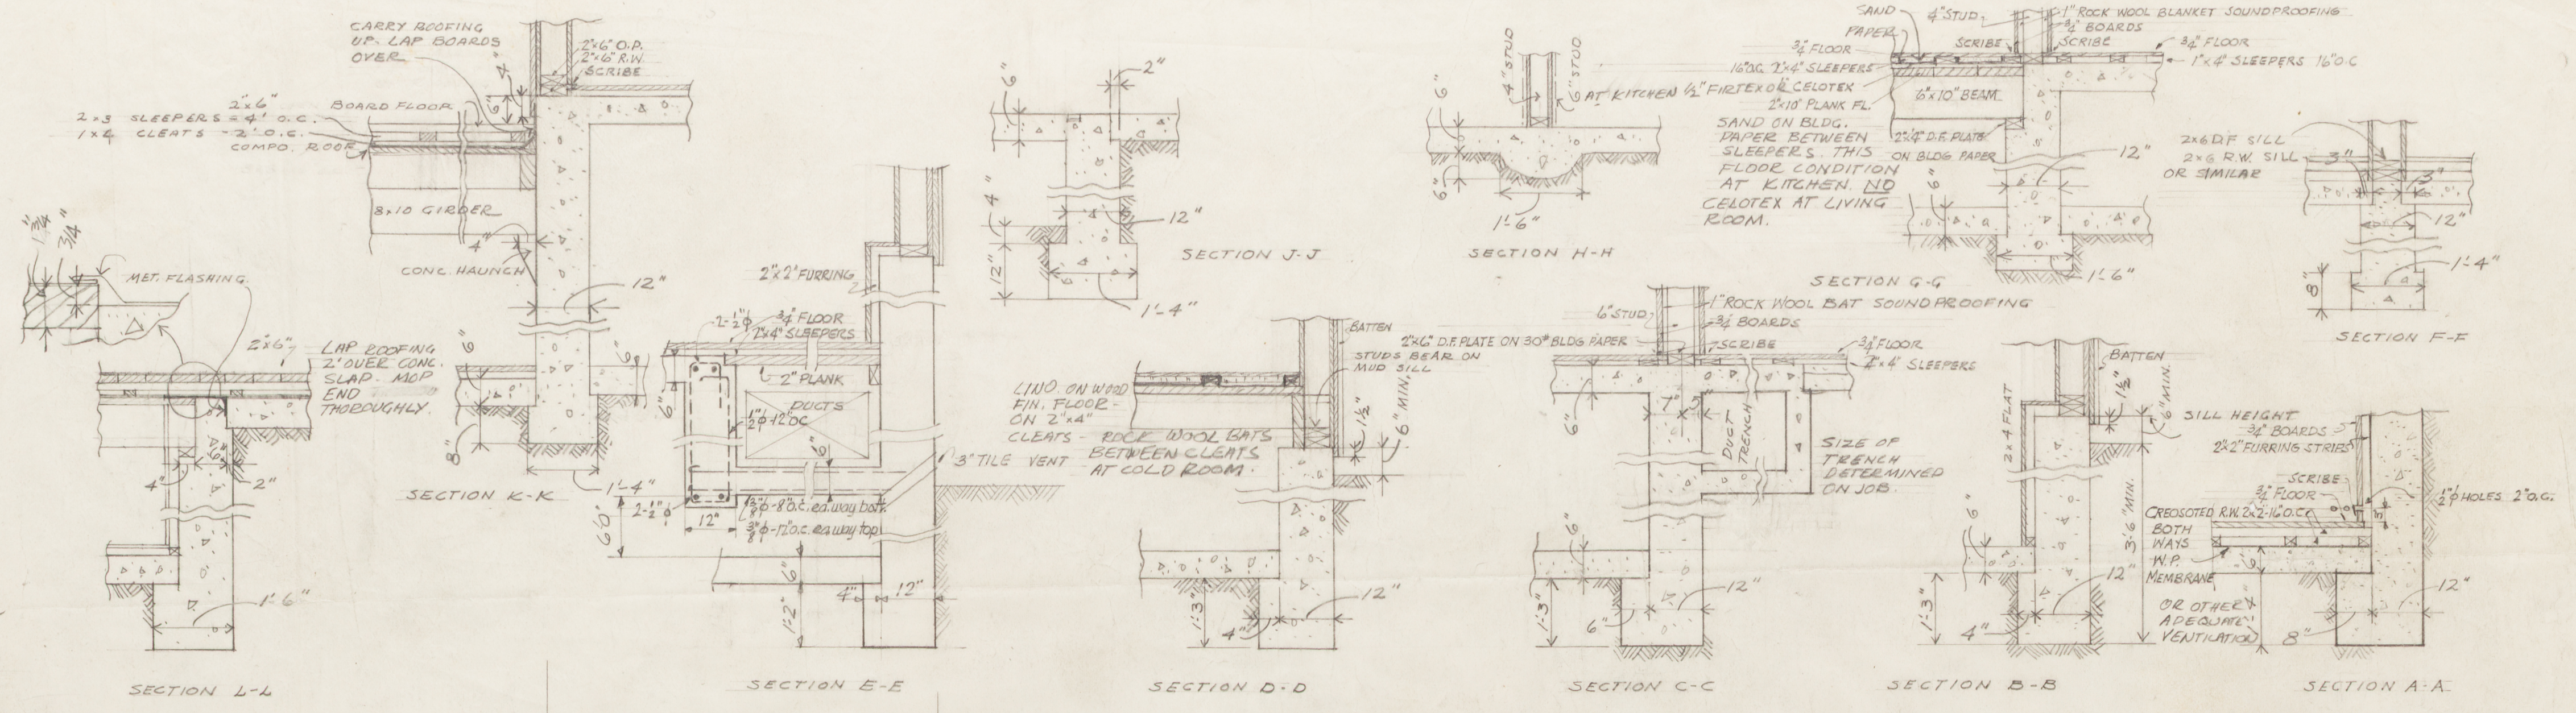


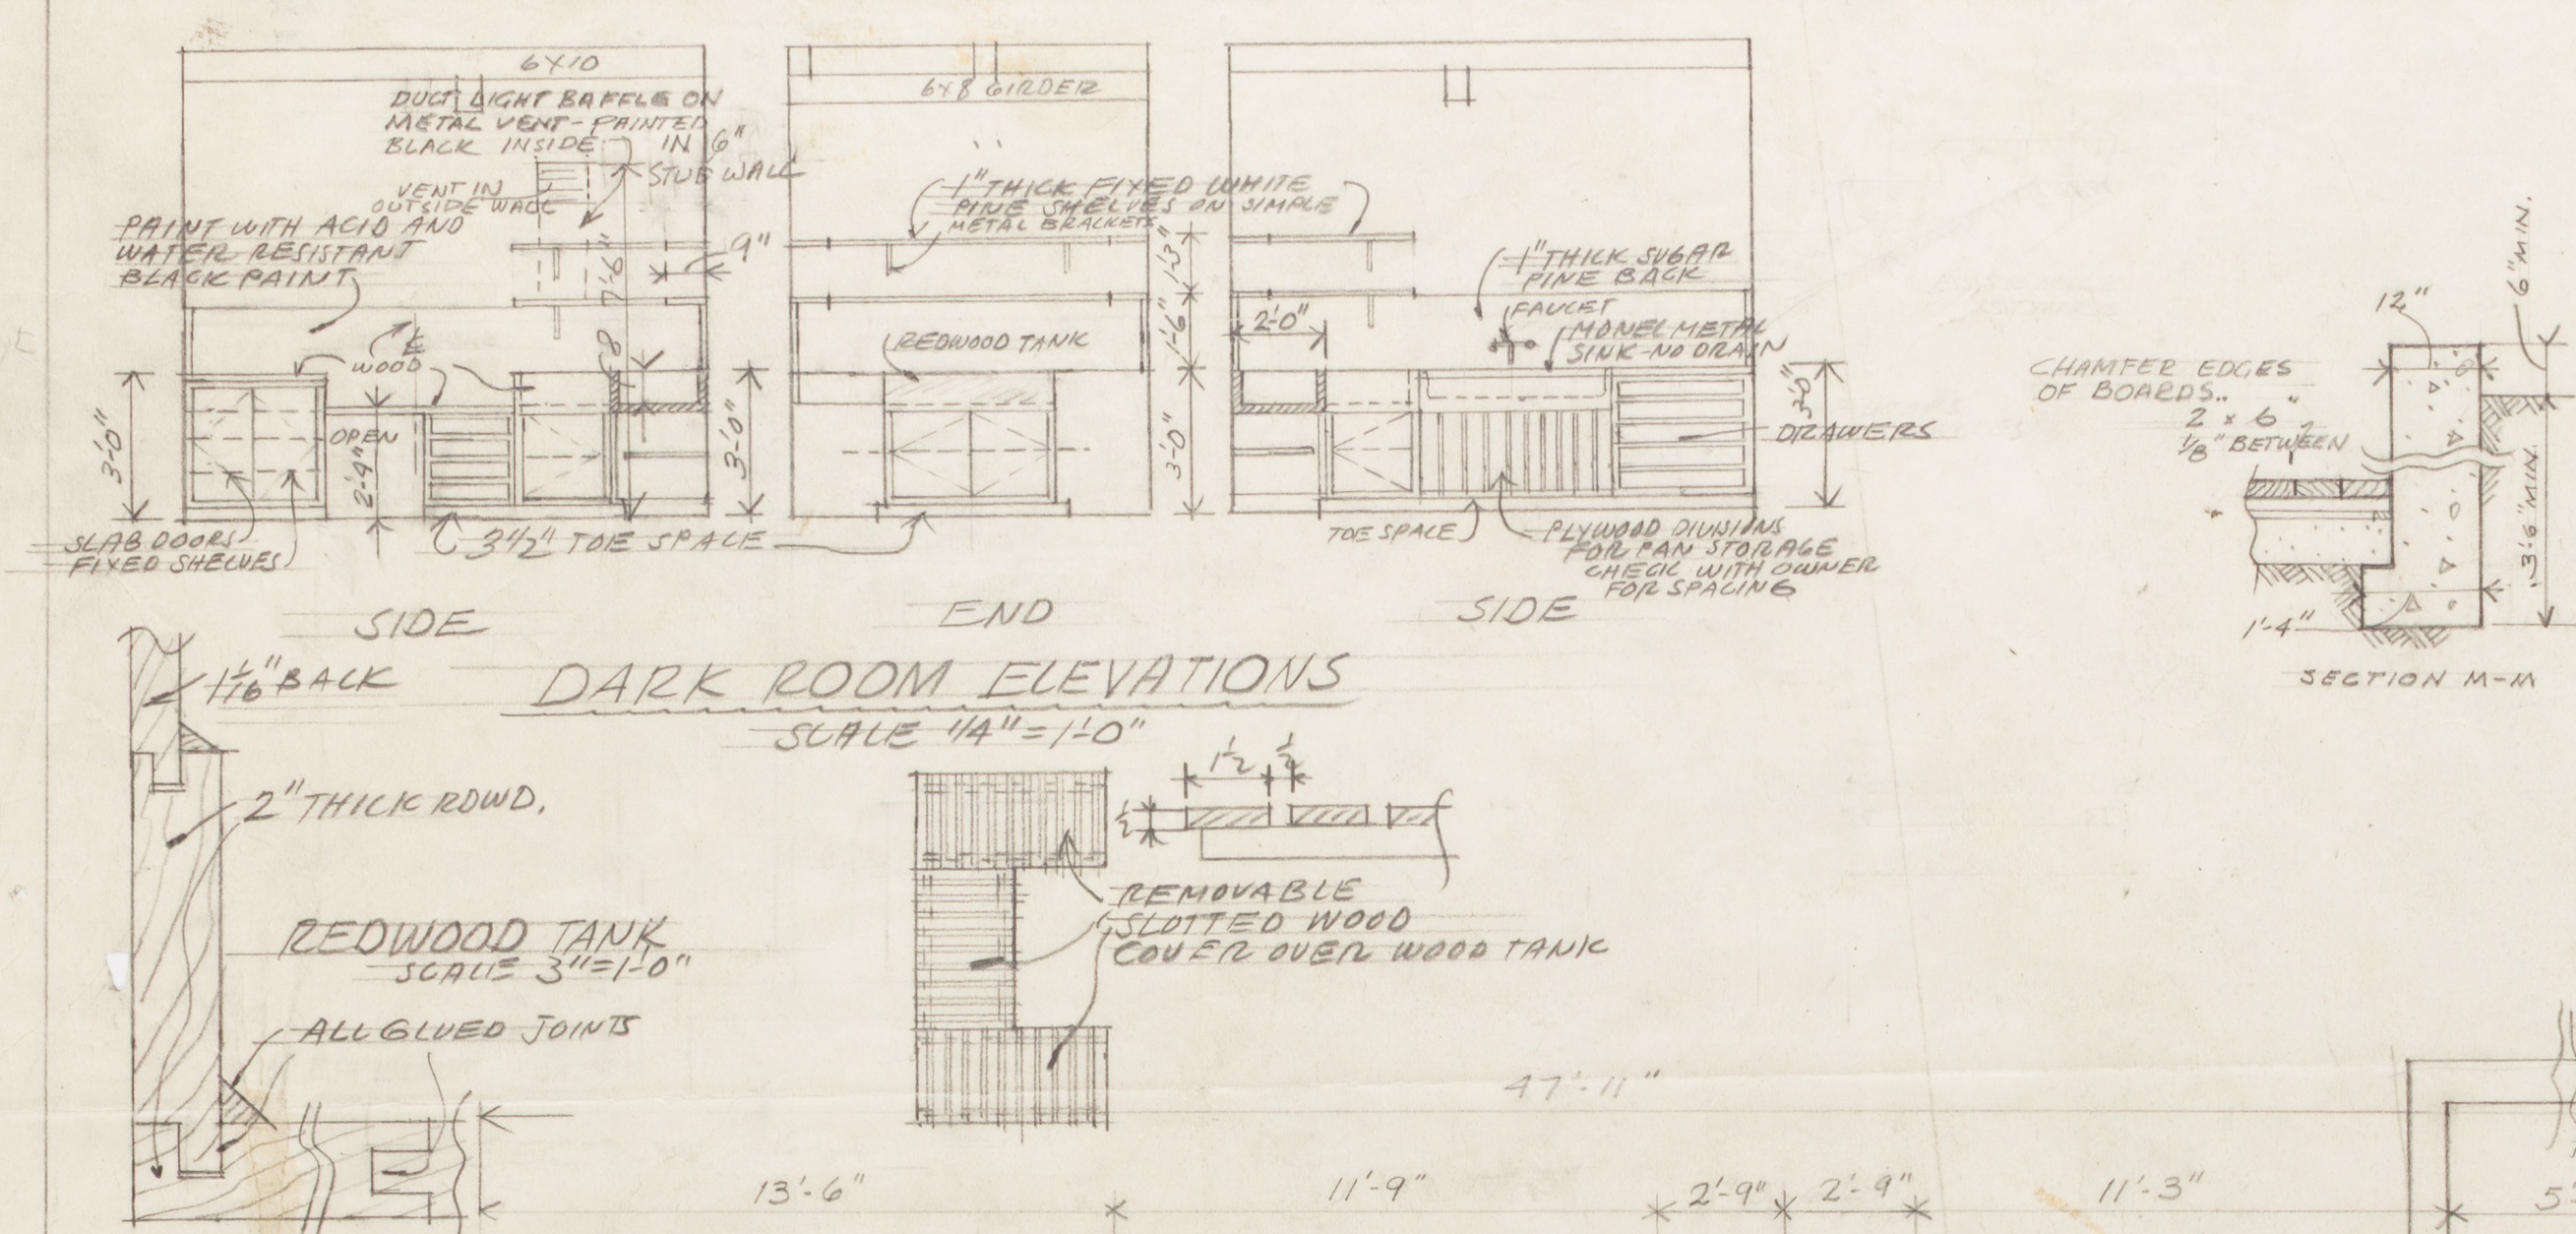

ON ALL FOUNDATIONS WHICH ARE BEARING - USE FINE MUDSILL OVER REDWOOD MUDSILL. ALL BEARING STUDS 2x6 @ 24" UNLESS NOTED.
INSULATE ALL EXTERIOR WOOD WALLS
HEATING REGISTERS NOTED ON HEATING PLAN

SKI LODGE FOR MR. JEROME HILL		
PLACER CO. CALIF.		
DRAWN JPO	WILLIAM WILSON WURSTER ARCHITECT	280 CALIFORNIA STREET SAN FRANCISCO, CALIFORNIA
DATE OCT. 17, 1941	BASEMENT, SUB-BASEMENT & FOUNDATION PLANS	SHEET 2